


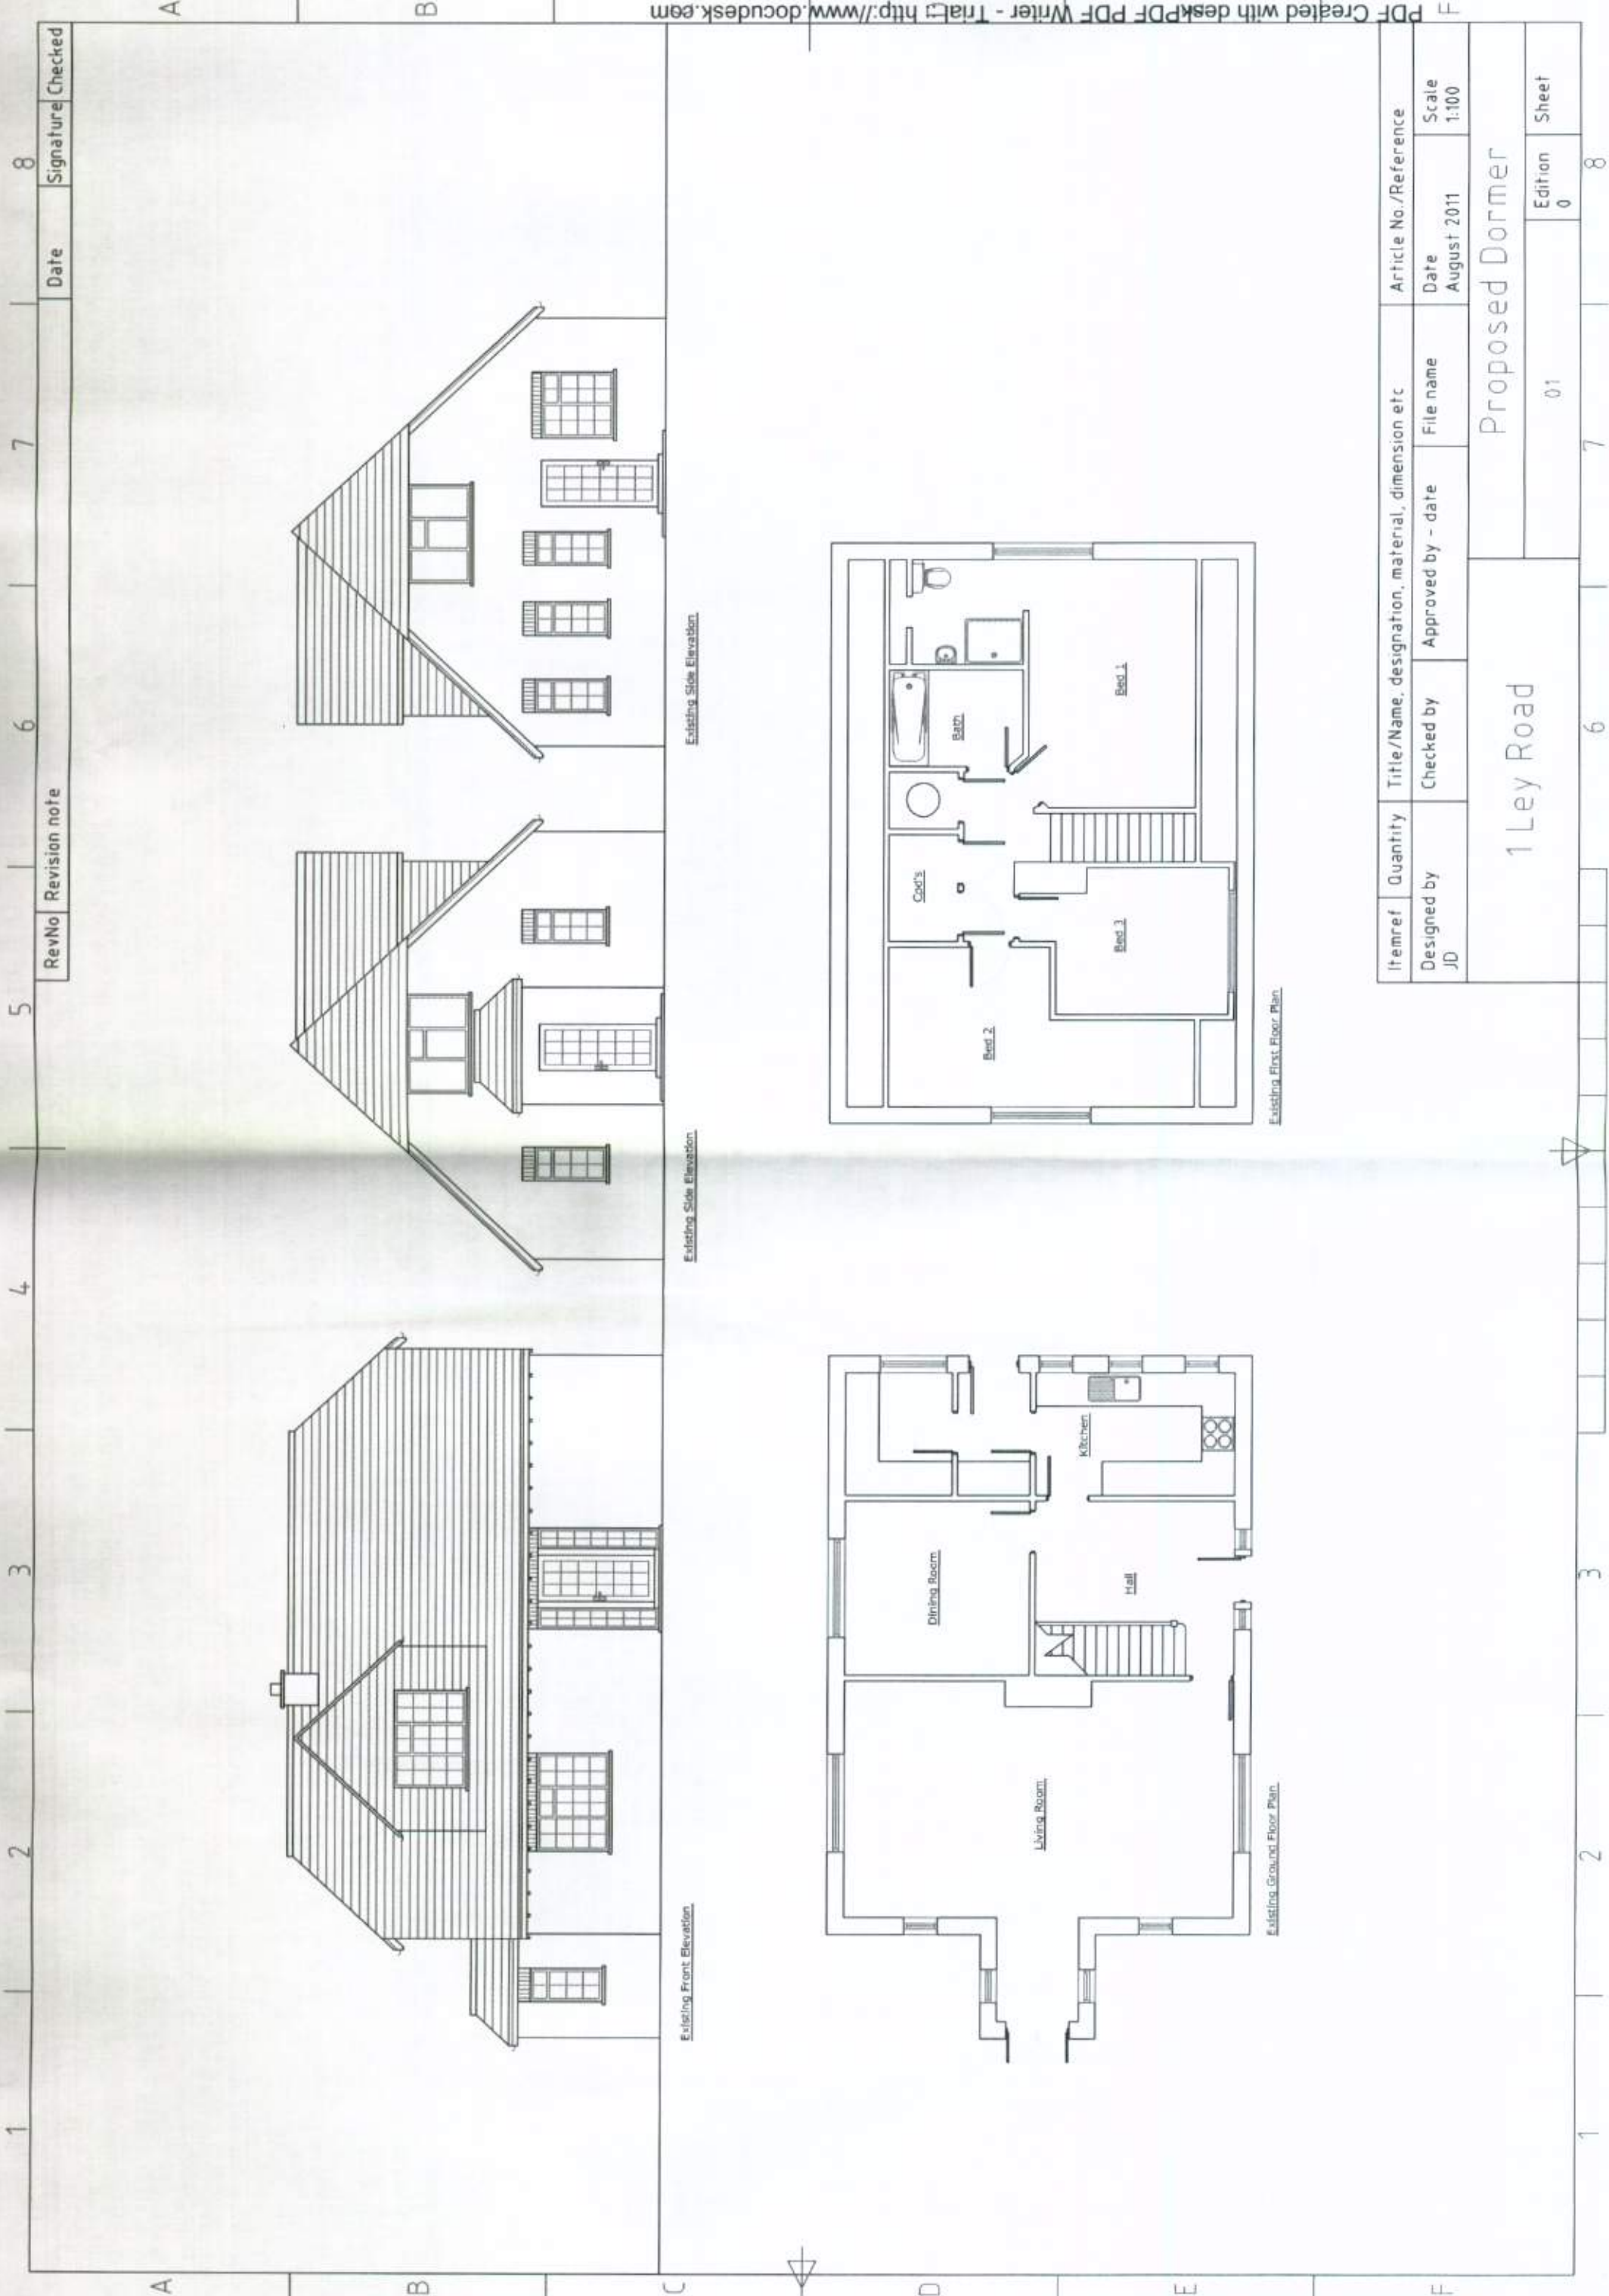

RevNo	Revision note	Date	Signature	Checked
-------	---------------	------	-----------	---------

Itemref	Quantity	Title/Name, designation, material, dimension etc	Article No./Reference
Designed by JD		Checked by	Date August 2011
		Approved by - date	Scale 1:100
		File name	
		1 Ley Road	Proposed Dormer
		01	Edition 0
			Sheet 8