


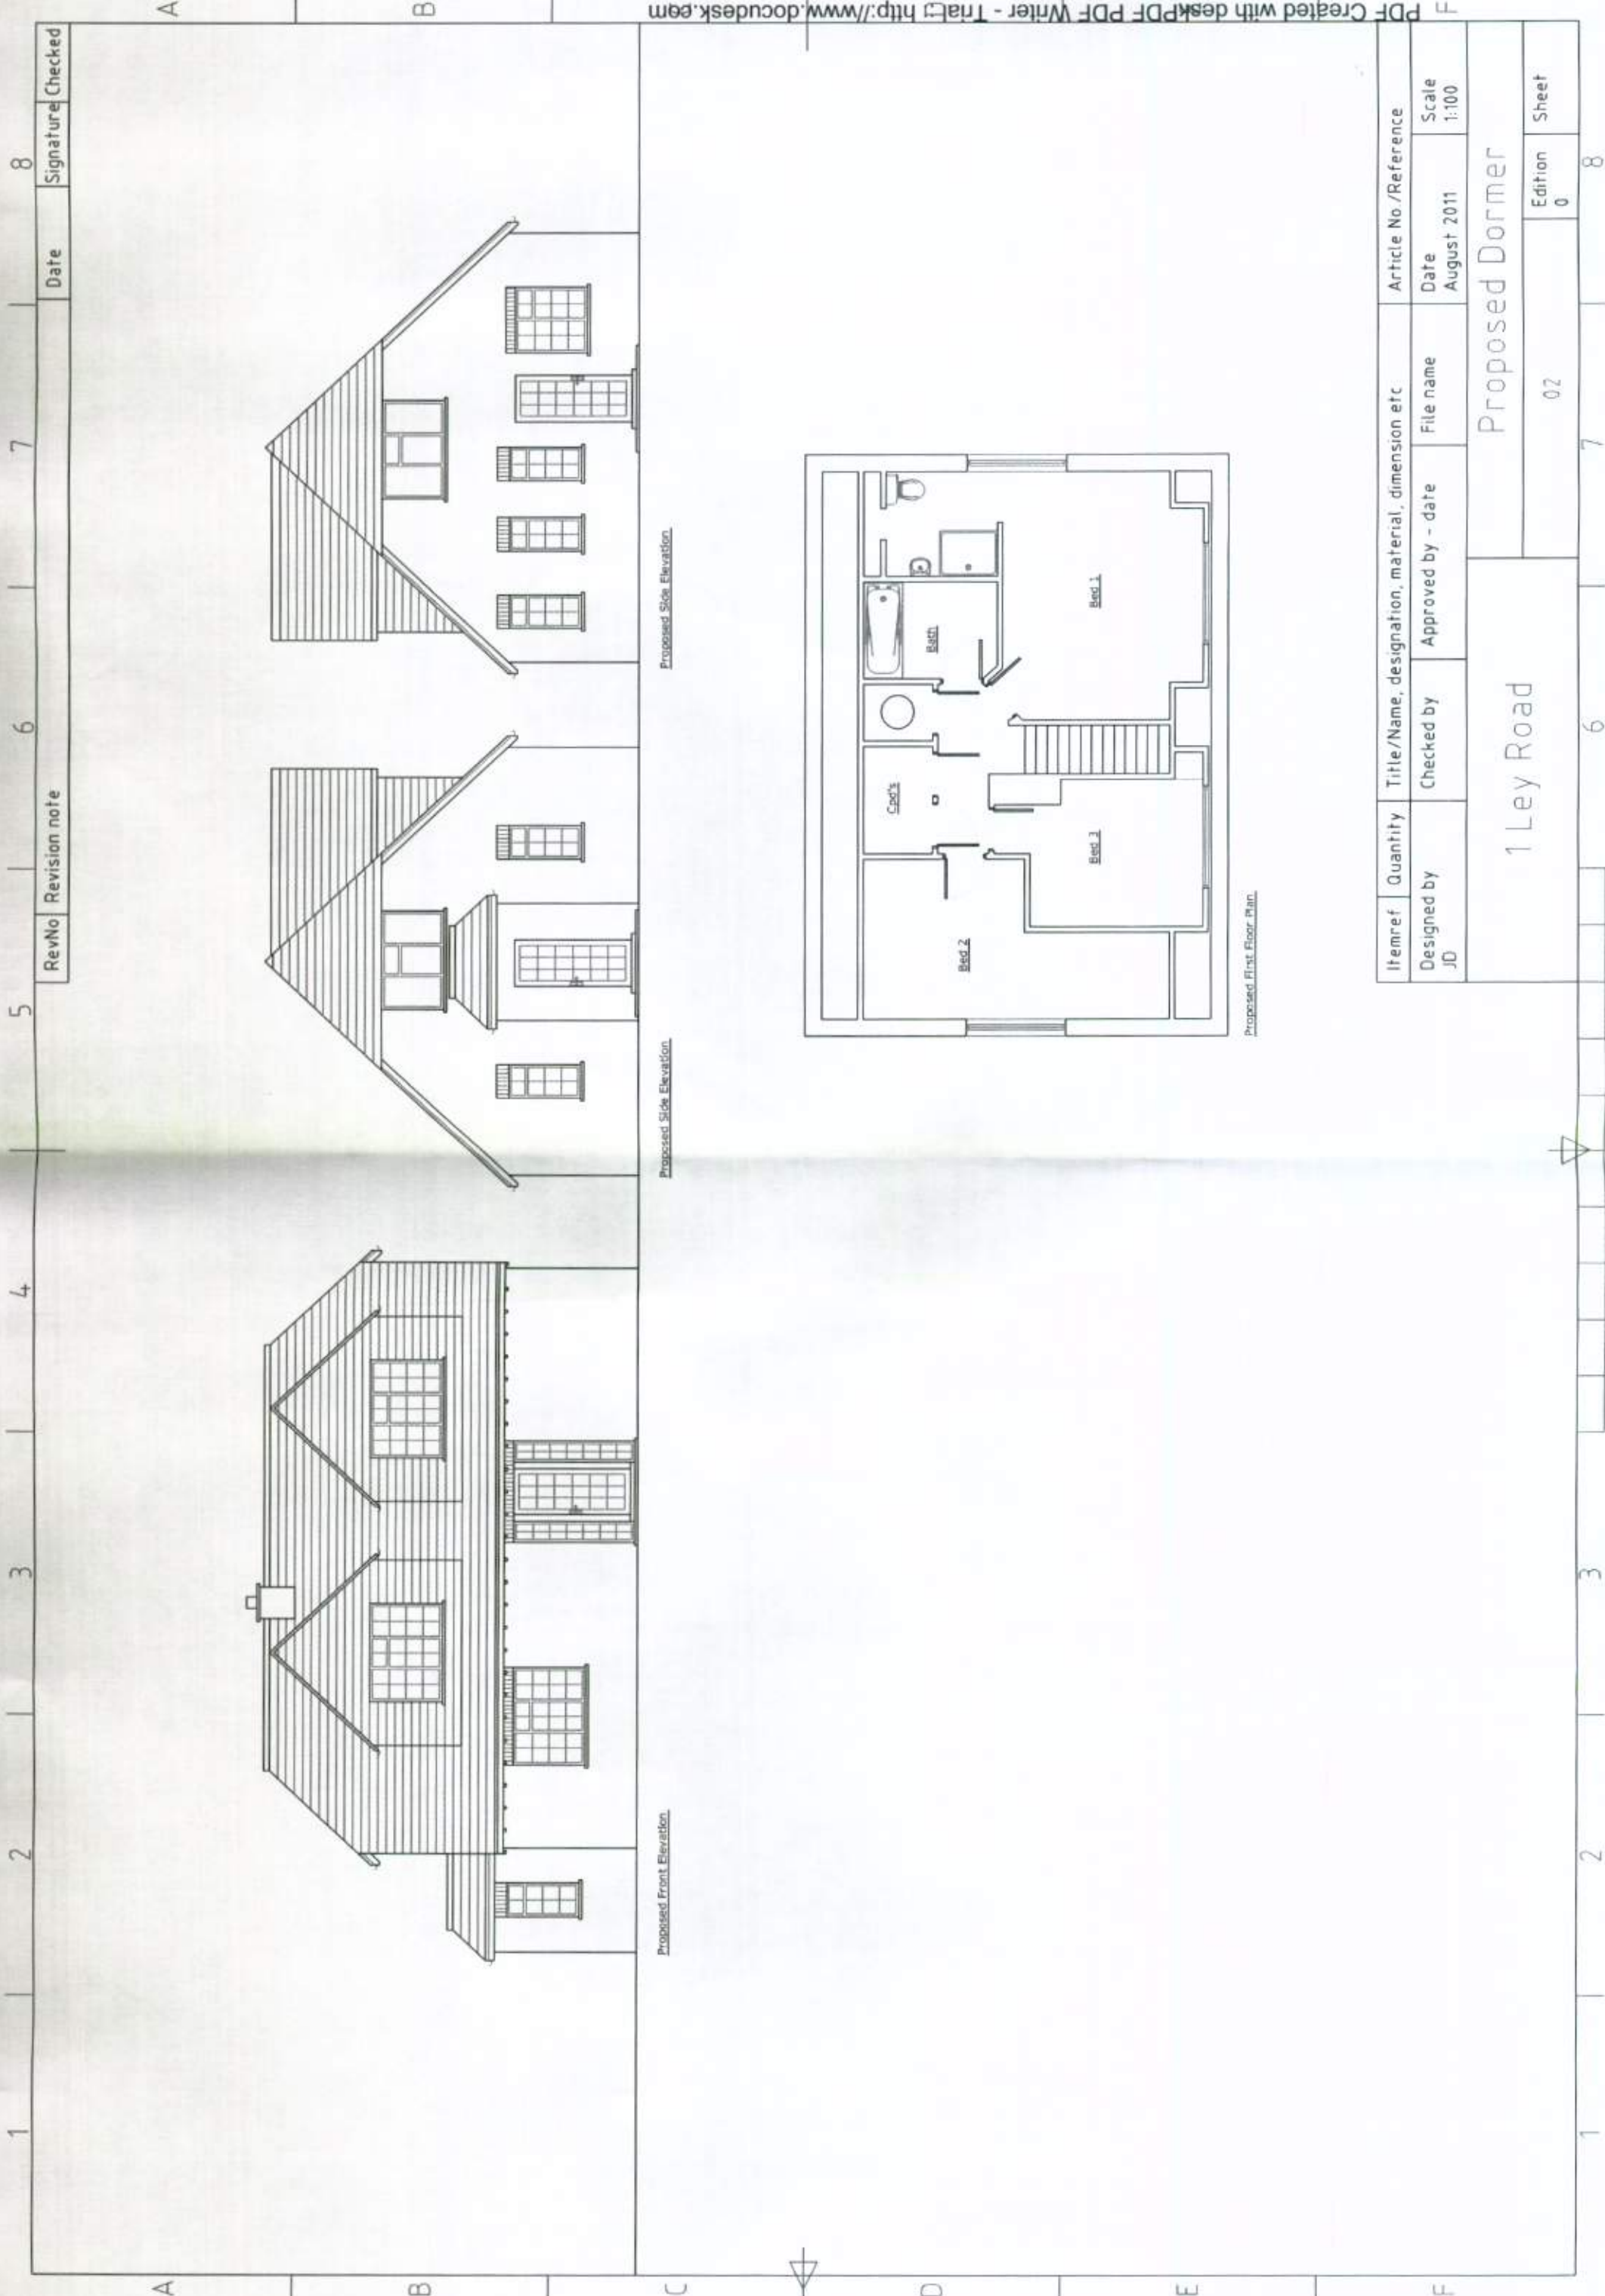

Itemref	Quantity	Title/Name, designation, material, dimension etc	Article No./Reference
Designed by JD	Checked by	Approved by - date	Date August 2011
1 Ley Road		Proposed Dormer	Scale 1:100
		02	Edition 0
		6	Sheet 8