



0 1 2 3 4 metres

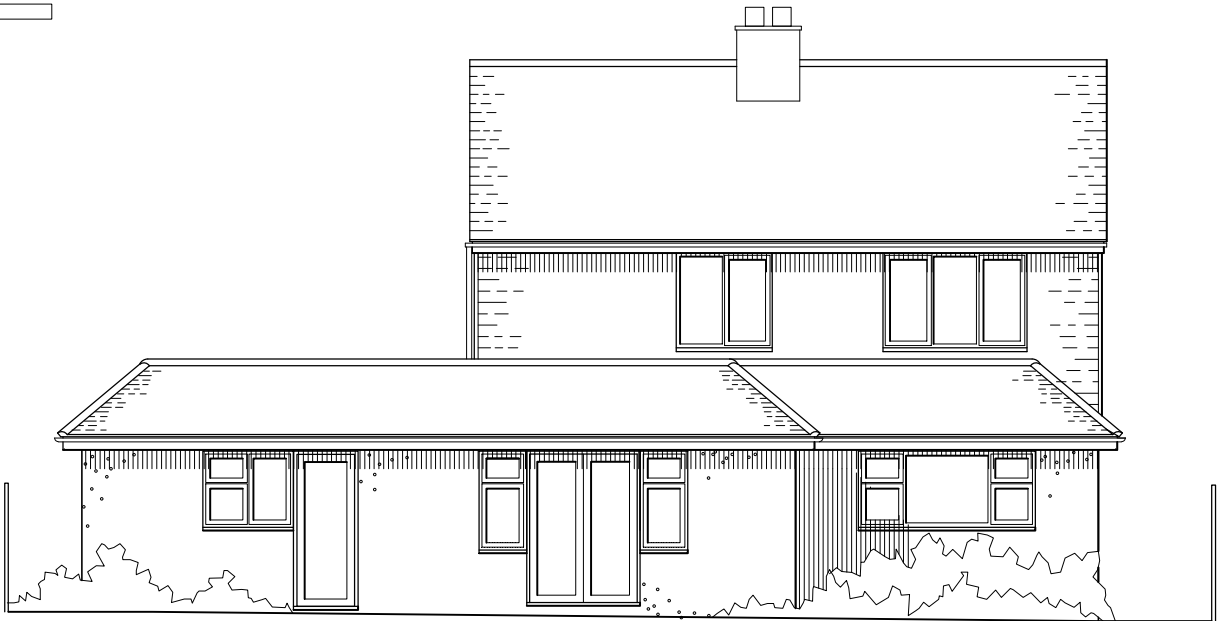


East Elevation

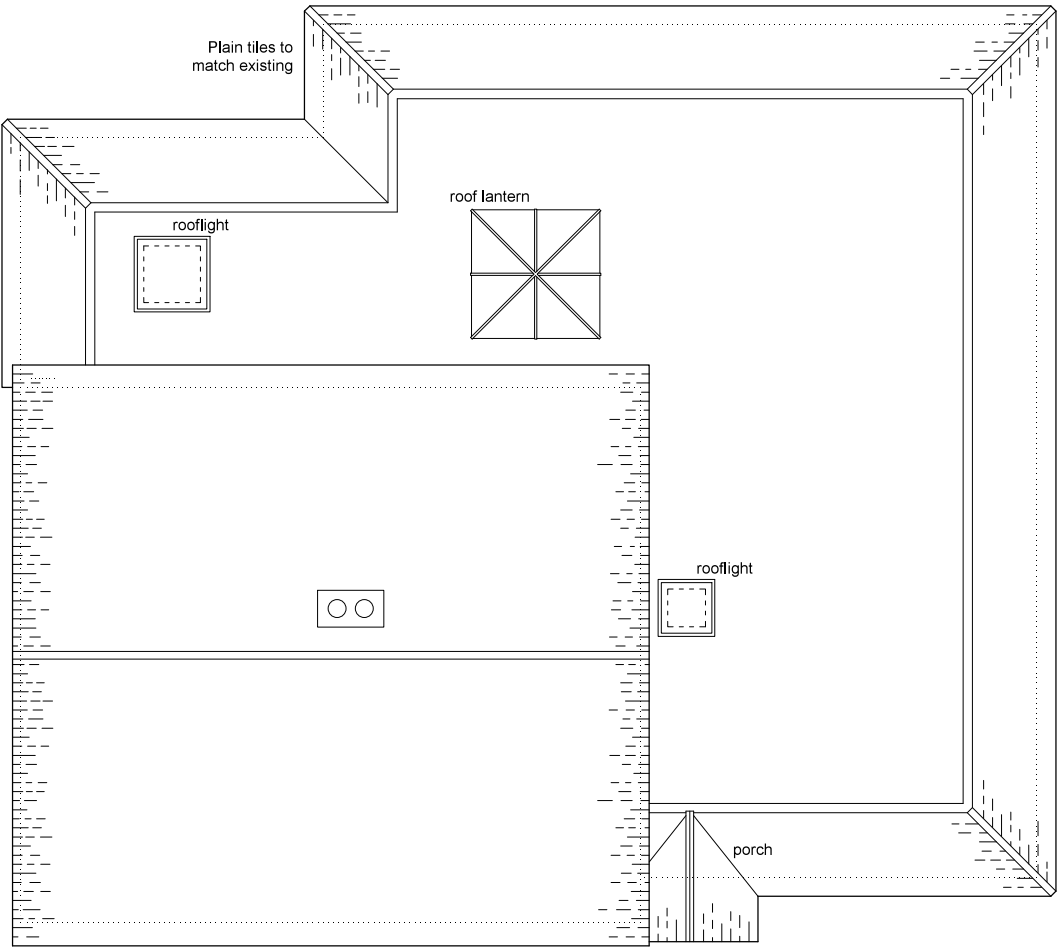


Roof Plan

This drawing and its contents are the strict copyright of Architectura Design. No reproduction without permission. Do not scale. Written dimensions to be used where given. All dimensions and details to be checked on site. FOR PLANNING PURPOSES ONLY

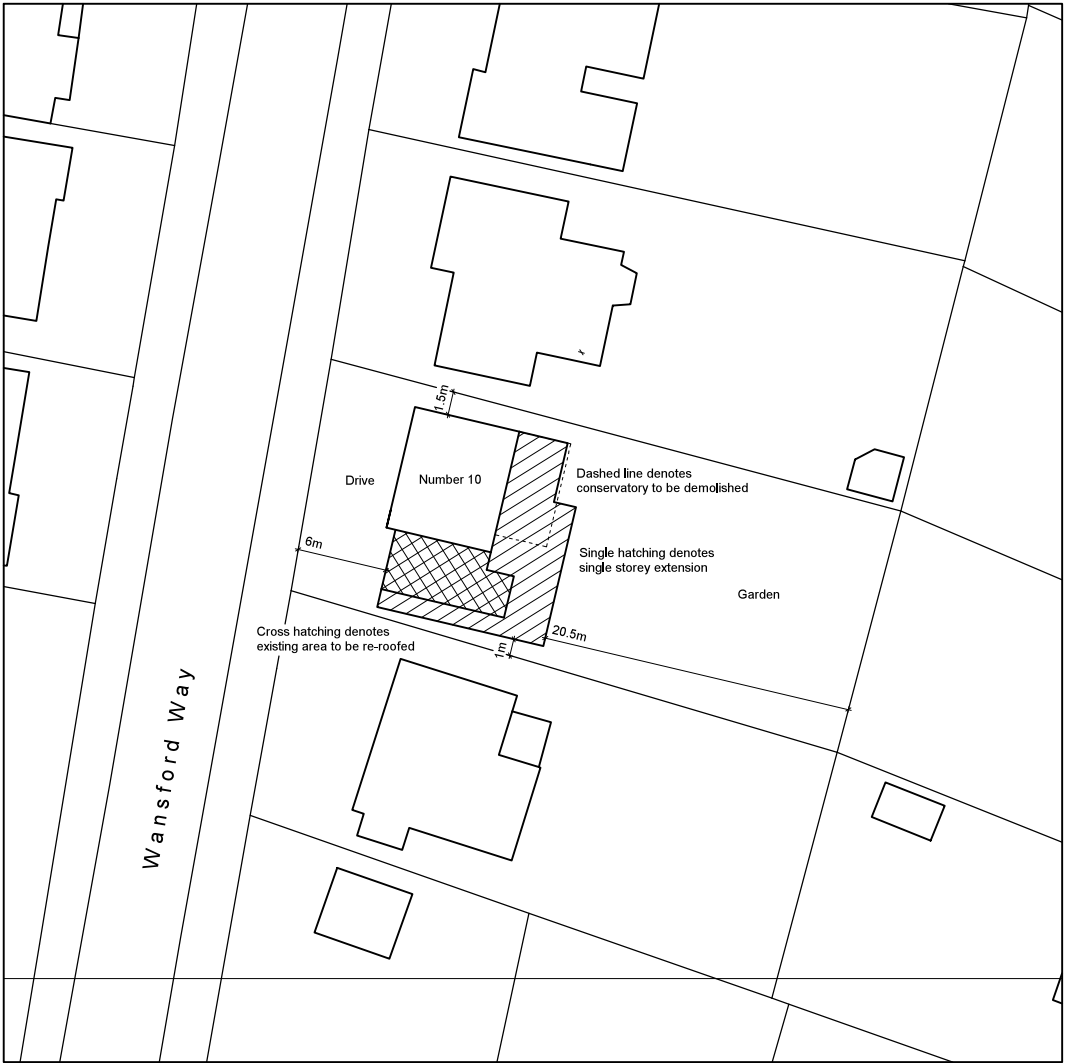

Block Plan
Scale 1 : 500

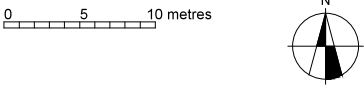

Location Plan
Scale 1 : 1250



Architectura
Architectural Design & Drawing Service

Proposed Extension and Alterations
at 10 Wansford Way, Bognor Regis
for Mr and Mrs C Gerrard

Drawing P02 August 2019 Scale 1:100 / 1:500 / 1:1250 @ A3
Planning Drawing - Roof, Block & Location Plan & Elevation