


This drawing and its contents are the strict copyright of Architectura Design. No reproduction without permission. Do not scale. Written dimensions to be used where given. All dimensions and details to be checked on site. FOR PLANNING PURPOSES ONLY



West Elevation



South Elevation

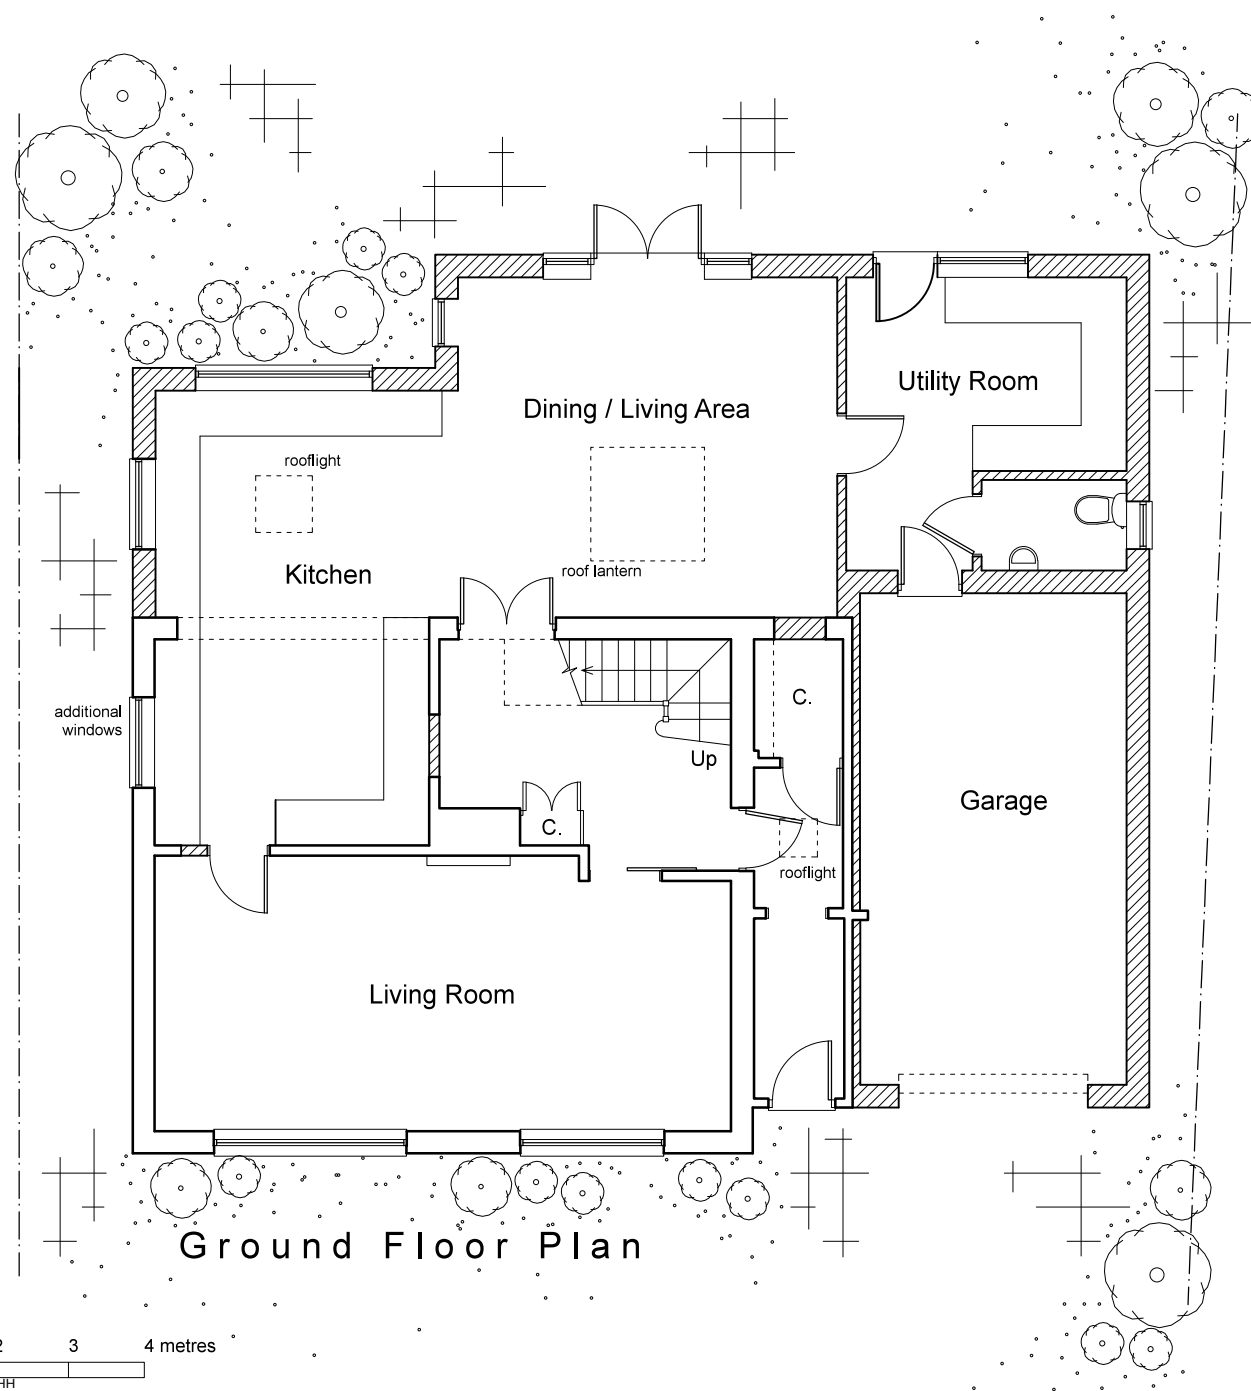

North Elevation

Architectura
Architectural Design & Drawing Service
Design

Proposed Extension and Alterations
at 10 Wansford Way, Bognor Regis
for Mr and Mrs C Gerrard

Drawing P01 August 2019 Scale 1:100 @ A3
Planning Drawing - Ground Floor Plan & Elevations

0 1 2 3 4 metres