


Note Distance to Boundary

A=2.9m

B=8.4m



C=20.9m

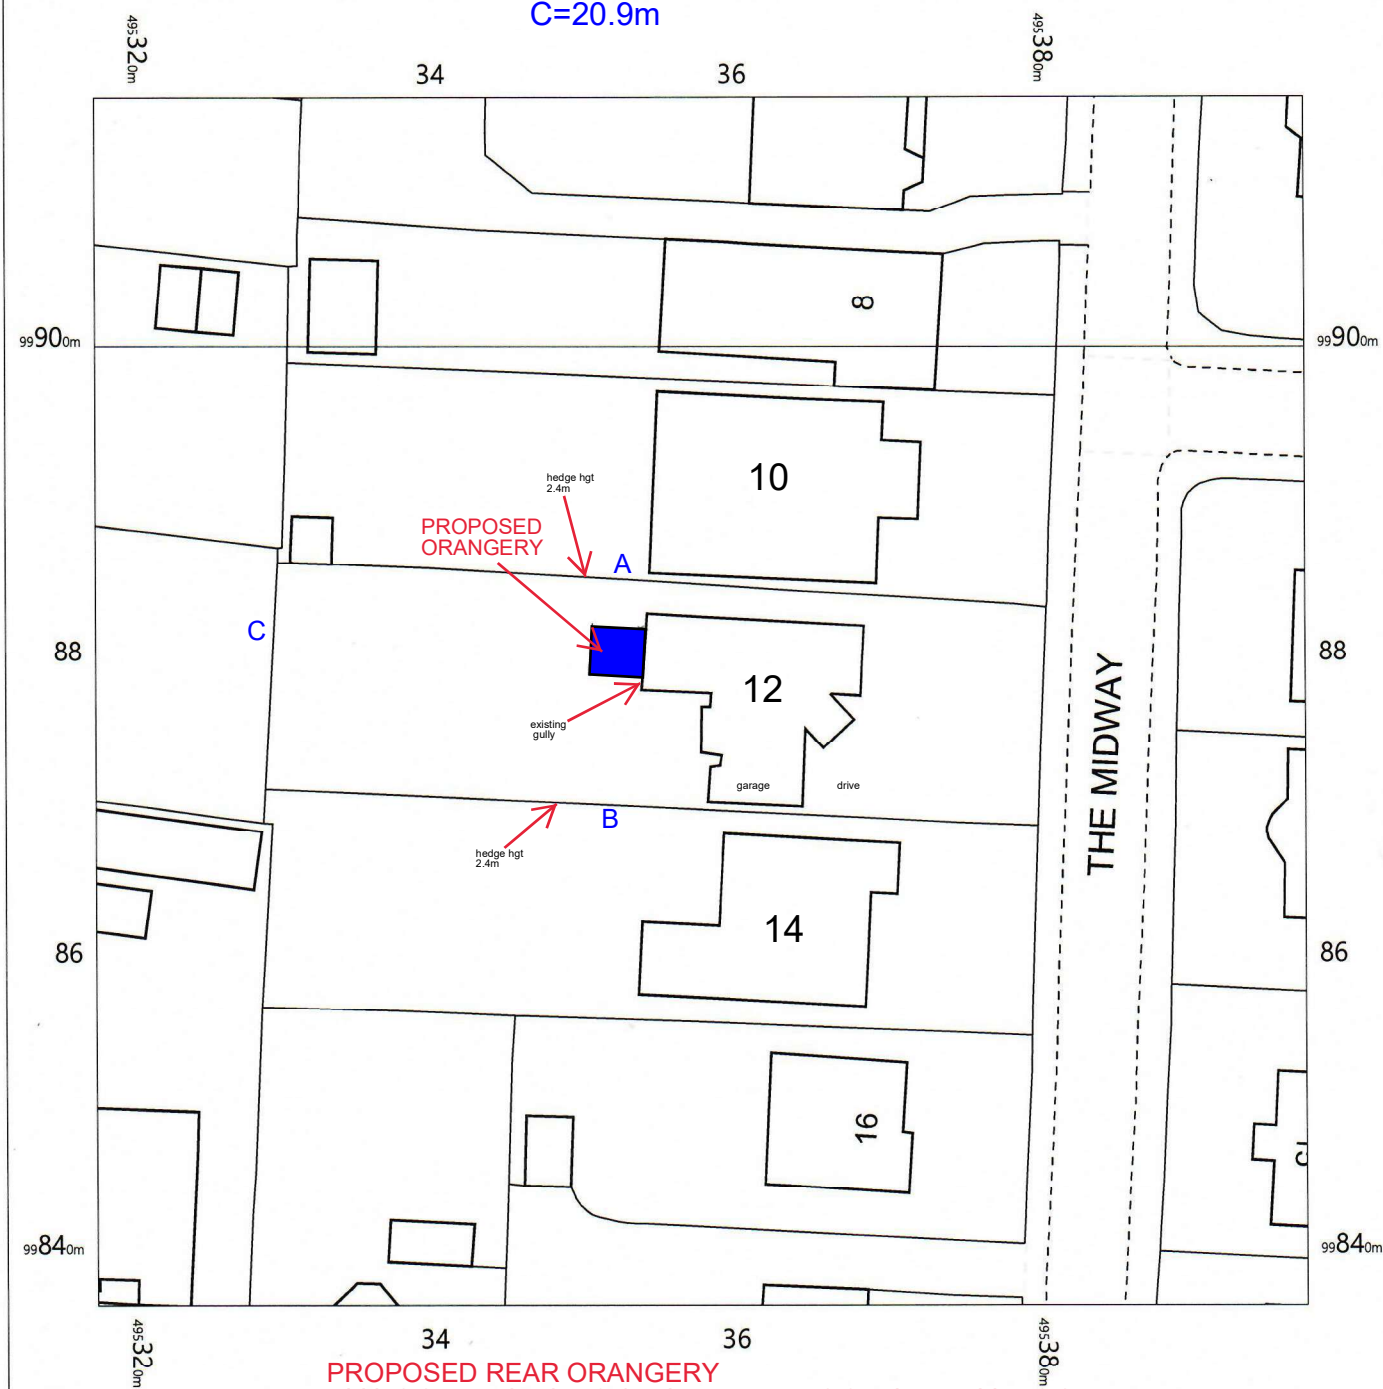

PROPOSED REAR ORANGERY

width 3.2m, projection 3.4m, hgt to eaves 2.6m, hgt to ridge 3.2m
walls rendered to match property, frames/latern rafters grey upvc ral 7042,
aluminium bi-folding doors, flat roof section EPDM, lantern material glass



access via drive ie skips etc, drainage to existing gully, boundary fence/hedge
hgt to remain same, no trees are affected in this development

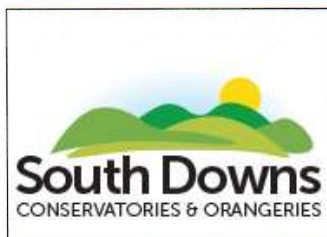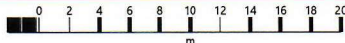

OS MasterMap 1250/2500/10000 scale
Thursday, September 10, 2020, ID: CM-00901022
www.centremapslive.co.uk

1:500 scale print at A4, Centre: 495358 E, 99877 N

©Crown Copyright Ordnance Survey. Licence no. 100019980

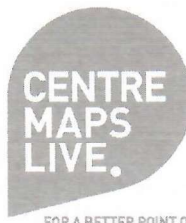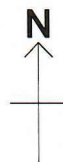

FOR A BETTER POINT OF VIEW