



This drawing and its contents are the strict copyright of Architectura Design. No reproduction without permission. Do not scale. Written dimensions to be used where given. All dimensions and details to be checked on site. FOR PLANNING PURPOSES ONLY


Revision A 12/11/2025 Garage roof with balcony changed to flat roof. Balcony opening added to east elevation.

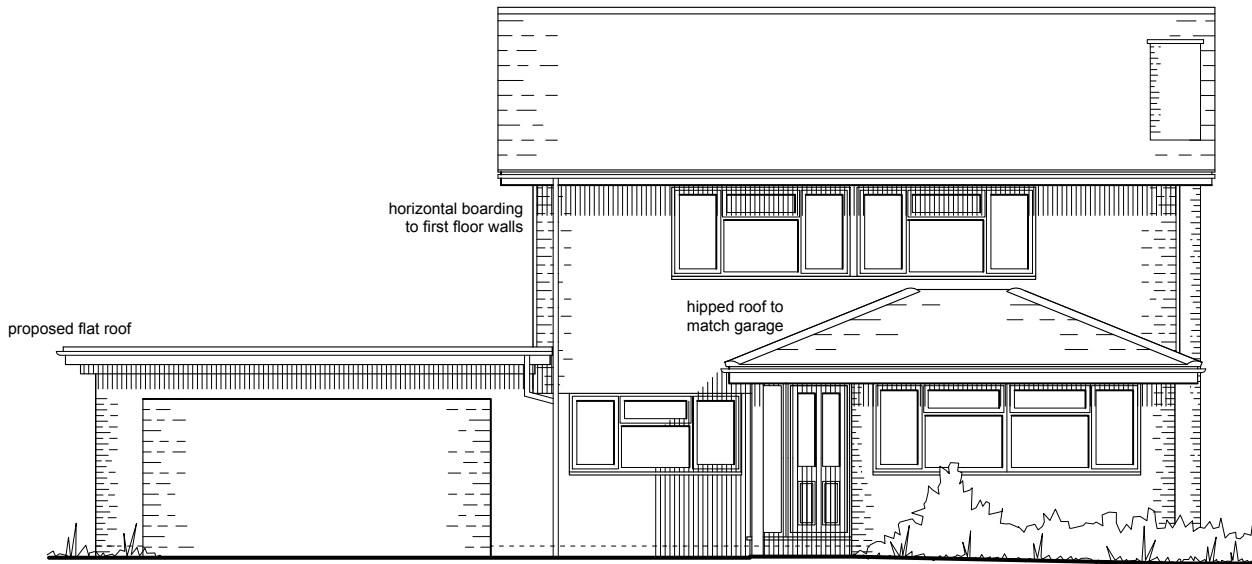


West Elevation

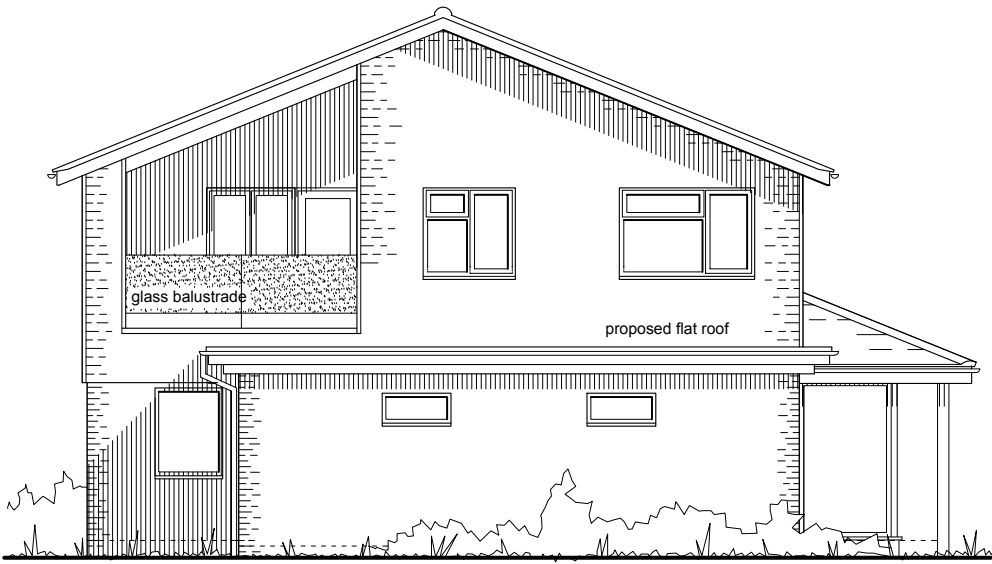

North Elevation

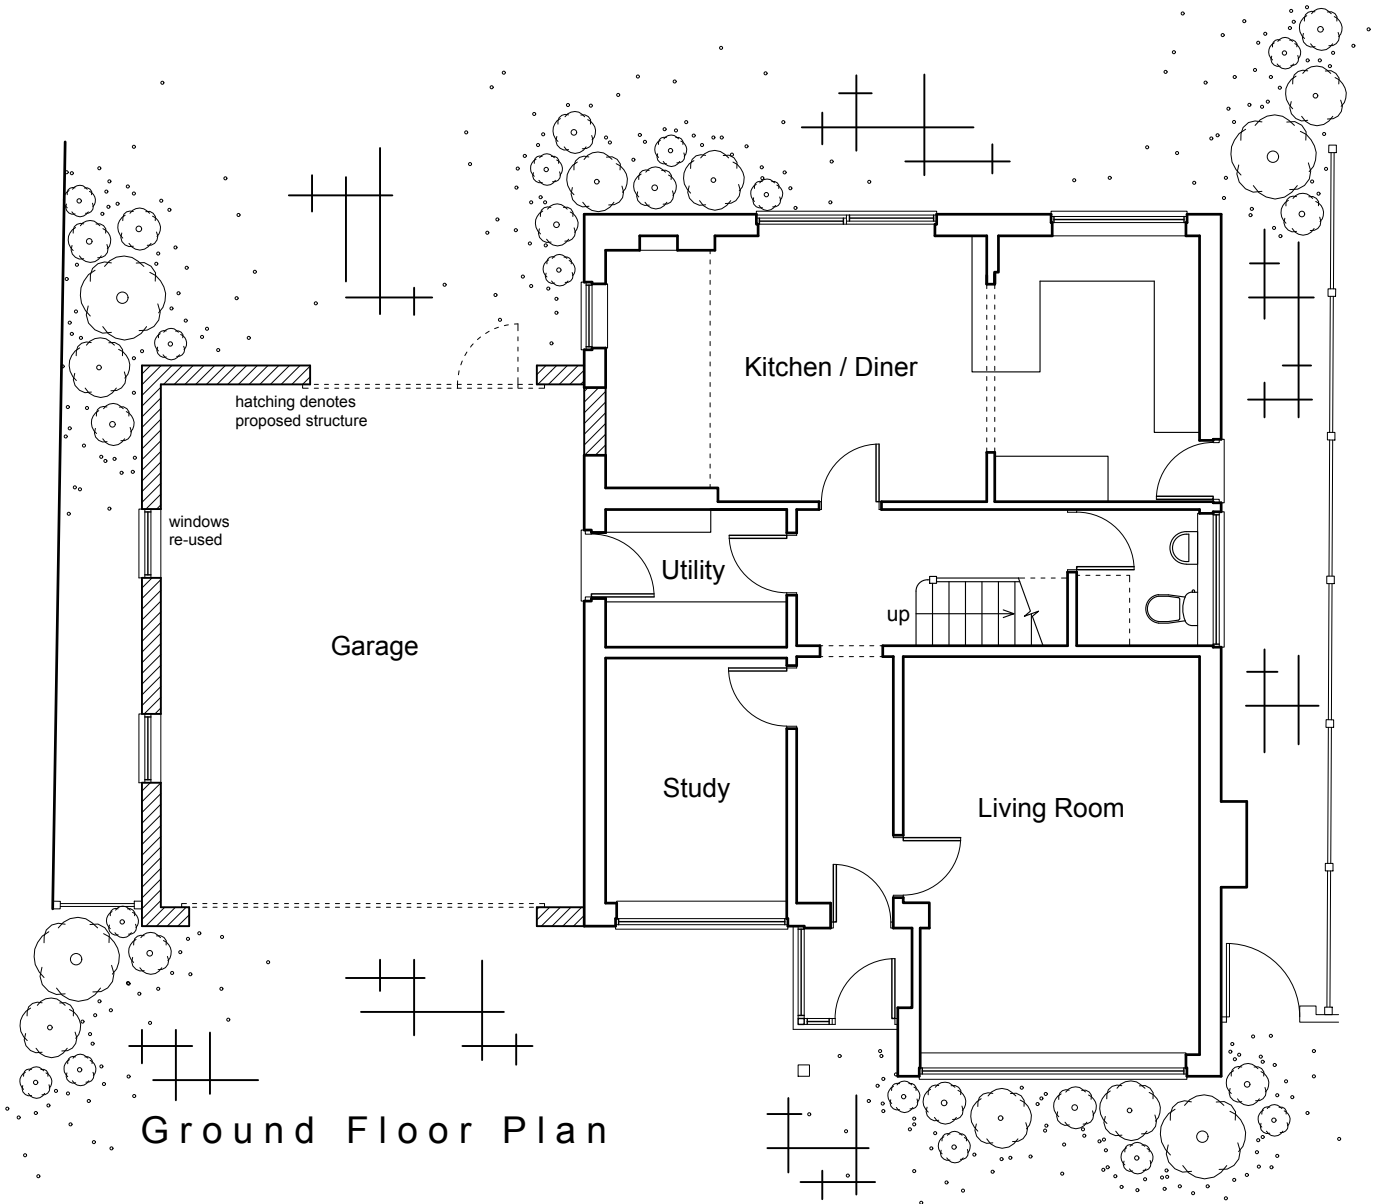


Ground Floor Plan

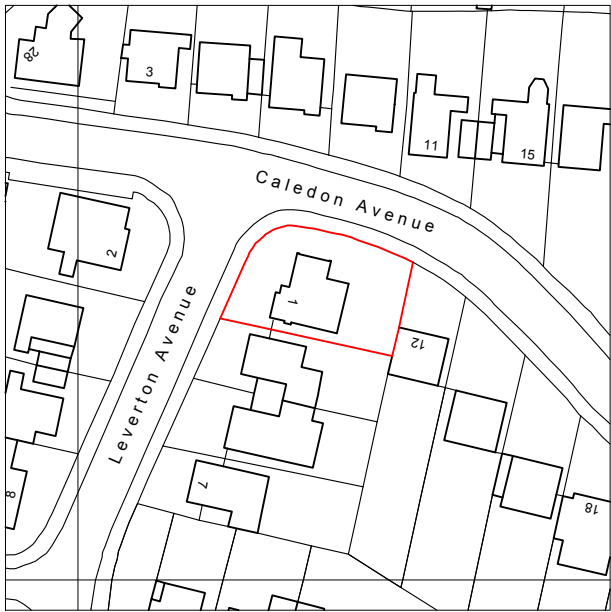

Location Plan
Scale 1:1250

Serial Number 292002
©Crown Copyright and database right 2024
Ordnance Survey License: AC0000848283
Reproduction in whole or part is prohibited
without the prior permission of Ordnance Survey

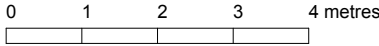

Architectura
Architectural Design & Drawing Service

Proposed Extension and Alterations
at 1 Leverton Avenue, Felpham
for Mr and Mrs D Bray
Drawing P01a August 2024 Scale 1:100 / 1:1250 @ A3
Planning Drawing - Proposed Plan, Location Plan & Elevations