



This drawing and its contents are the strict copyright of Architectura Design. No reproduction without permission. Do not scale. Written dimensions to be used where given. All dimensions and details to be checked on site. FOR PLANNING PURPOSES ONLY


Revision A 12/11/2025 Garage roof with balcony changed to flat roof. Balcony opening added to east elevation.

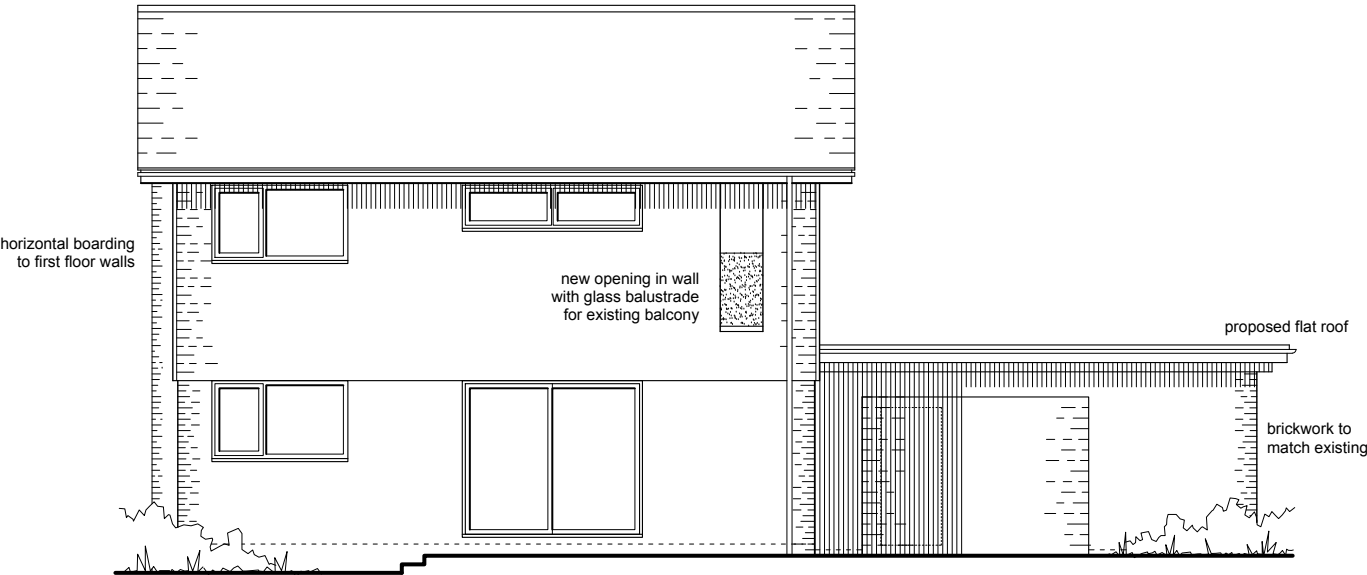


East Elevation

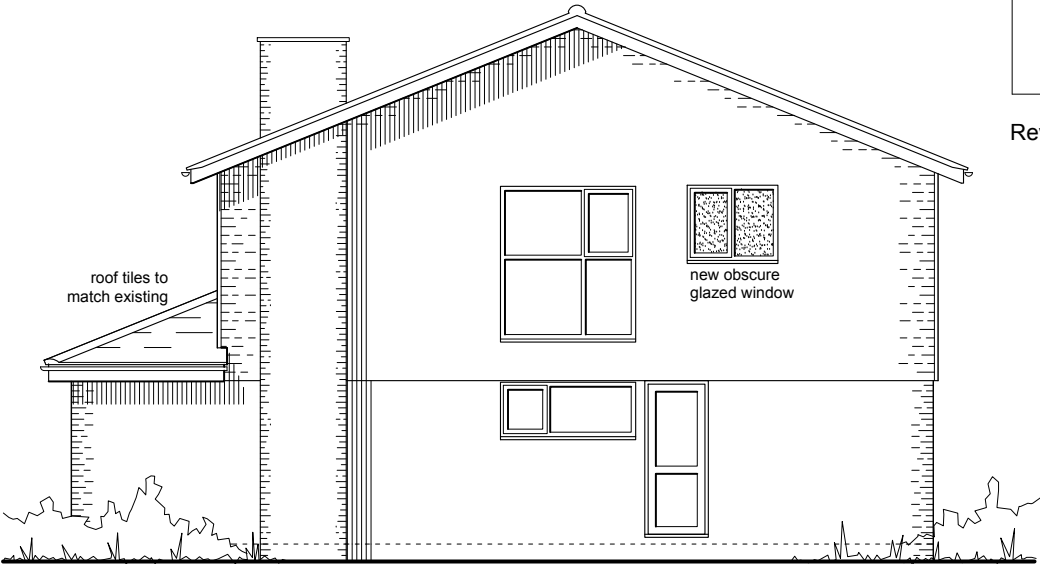

South Elevation

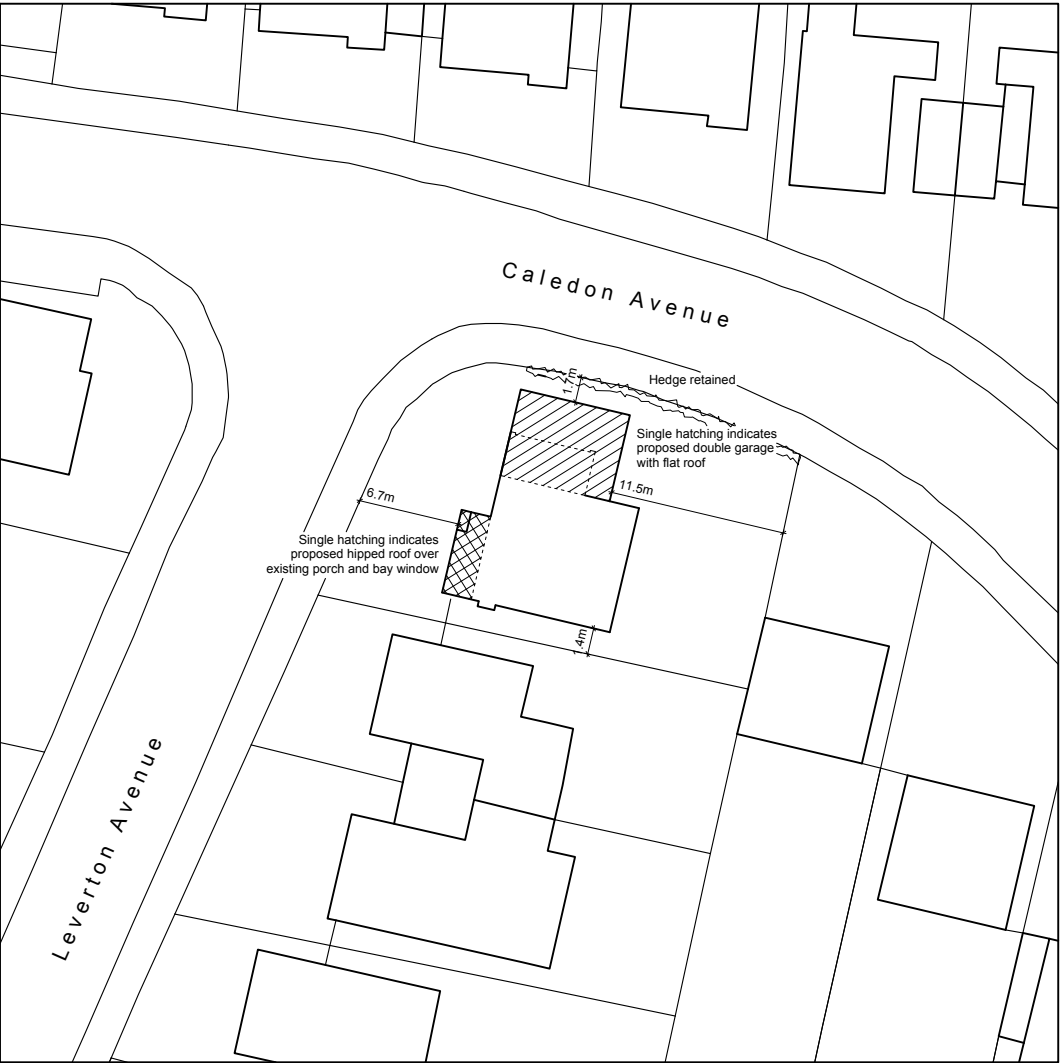

Block Plan
Scale 1 : 5 0 0

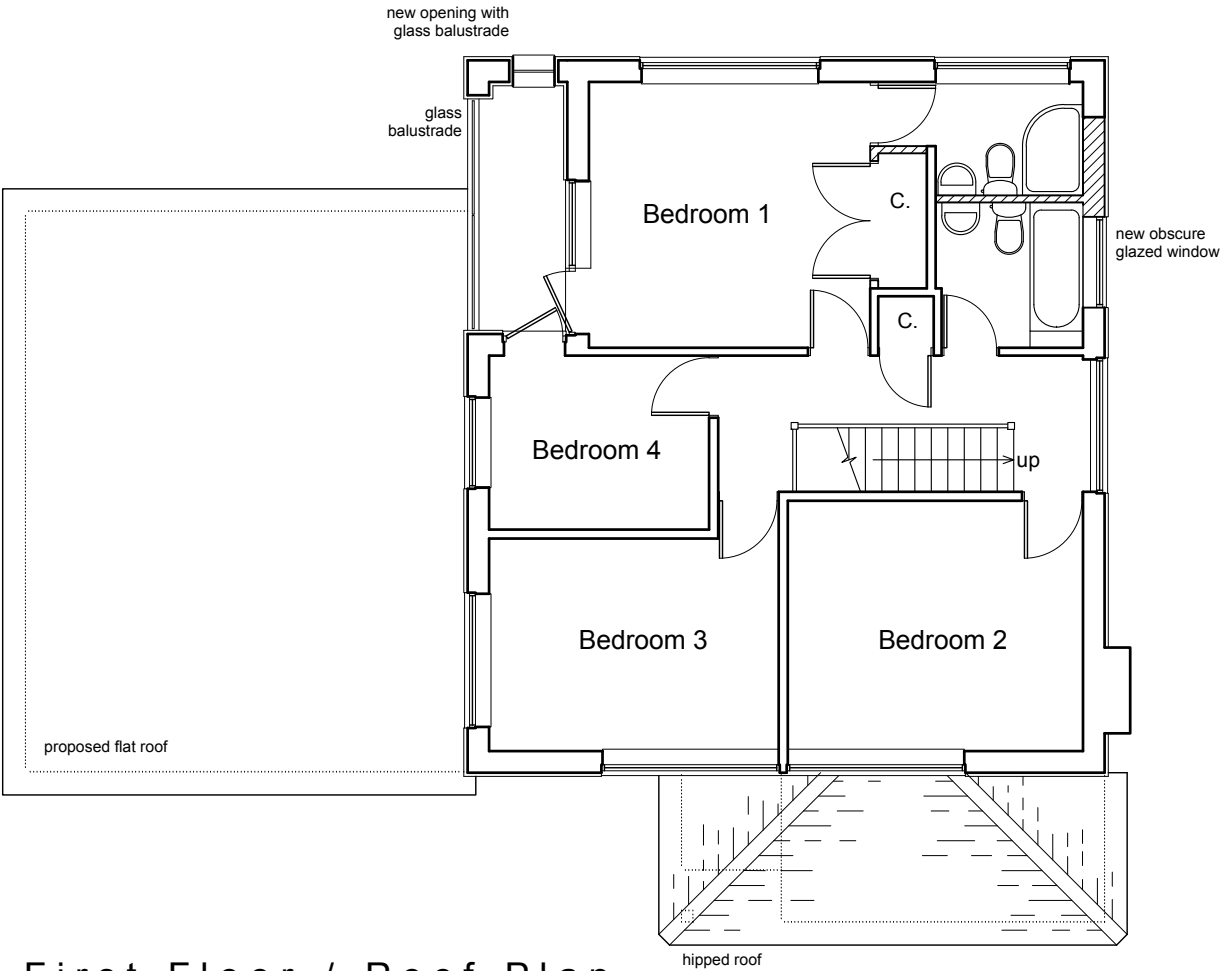

First Floor / Roof Plan



Architectura
Architectural Design & Drawing Service

Proposed Extension and Alterations
at 1 Leverton Avenue, Felpham
for Mr and Mrs D Bray
Drawing P02a August 2024 Scale 1:100 / 1:500 @ A3
Planning Drawing - Proposed Plan, Block Plan & Elevations