


FP/179/11

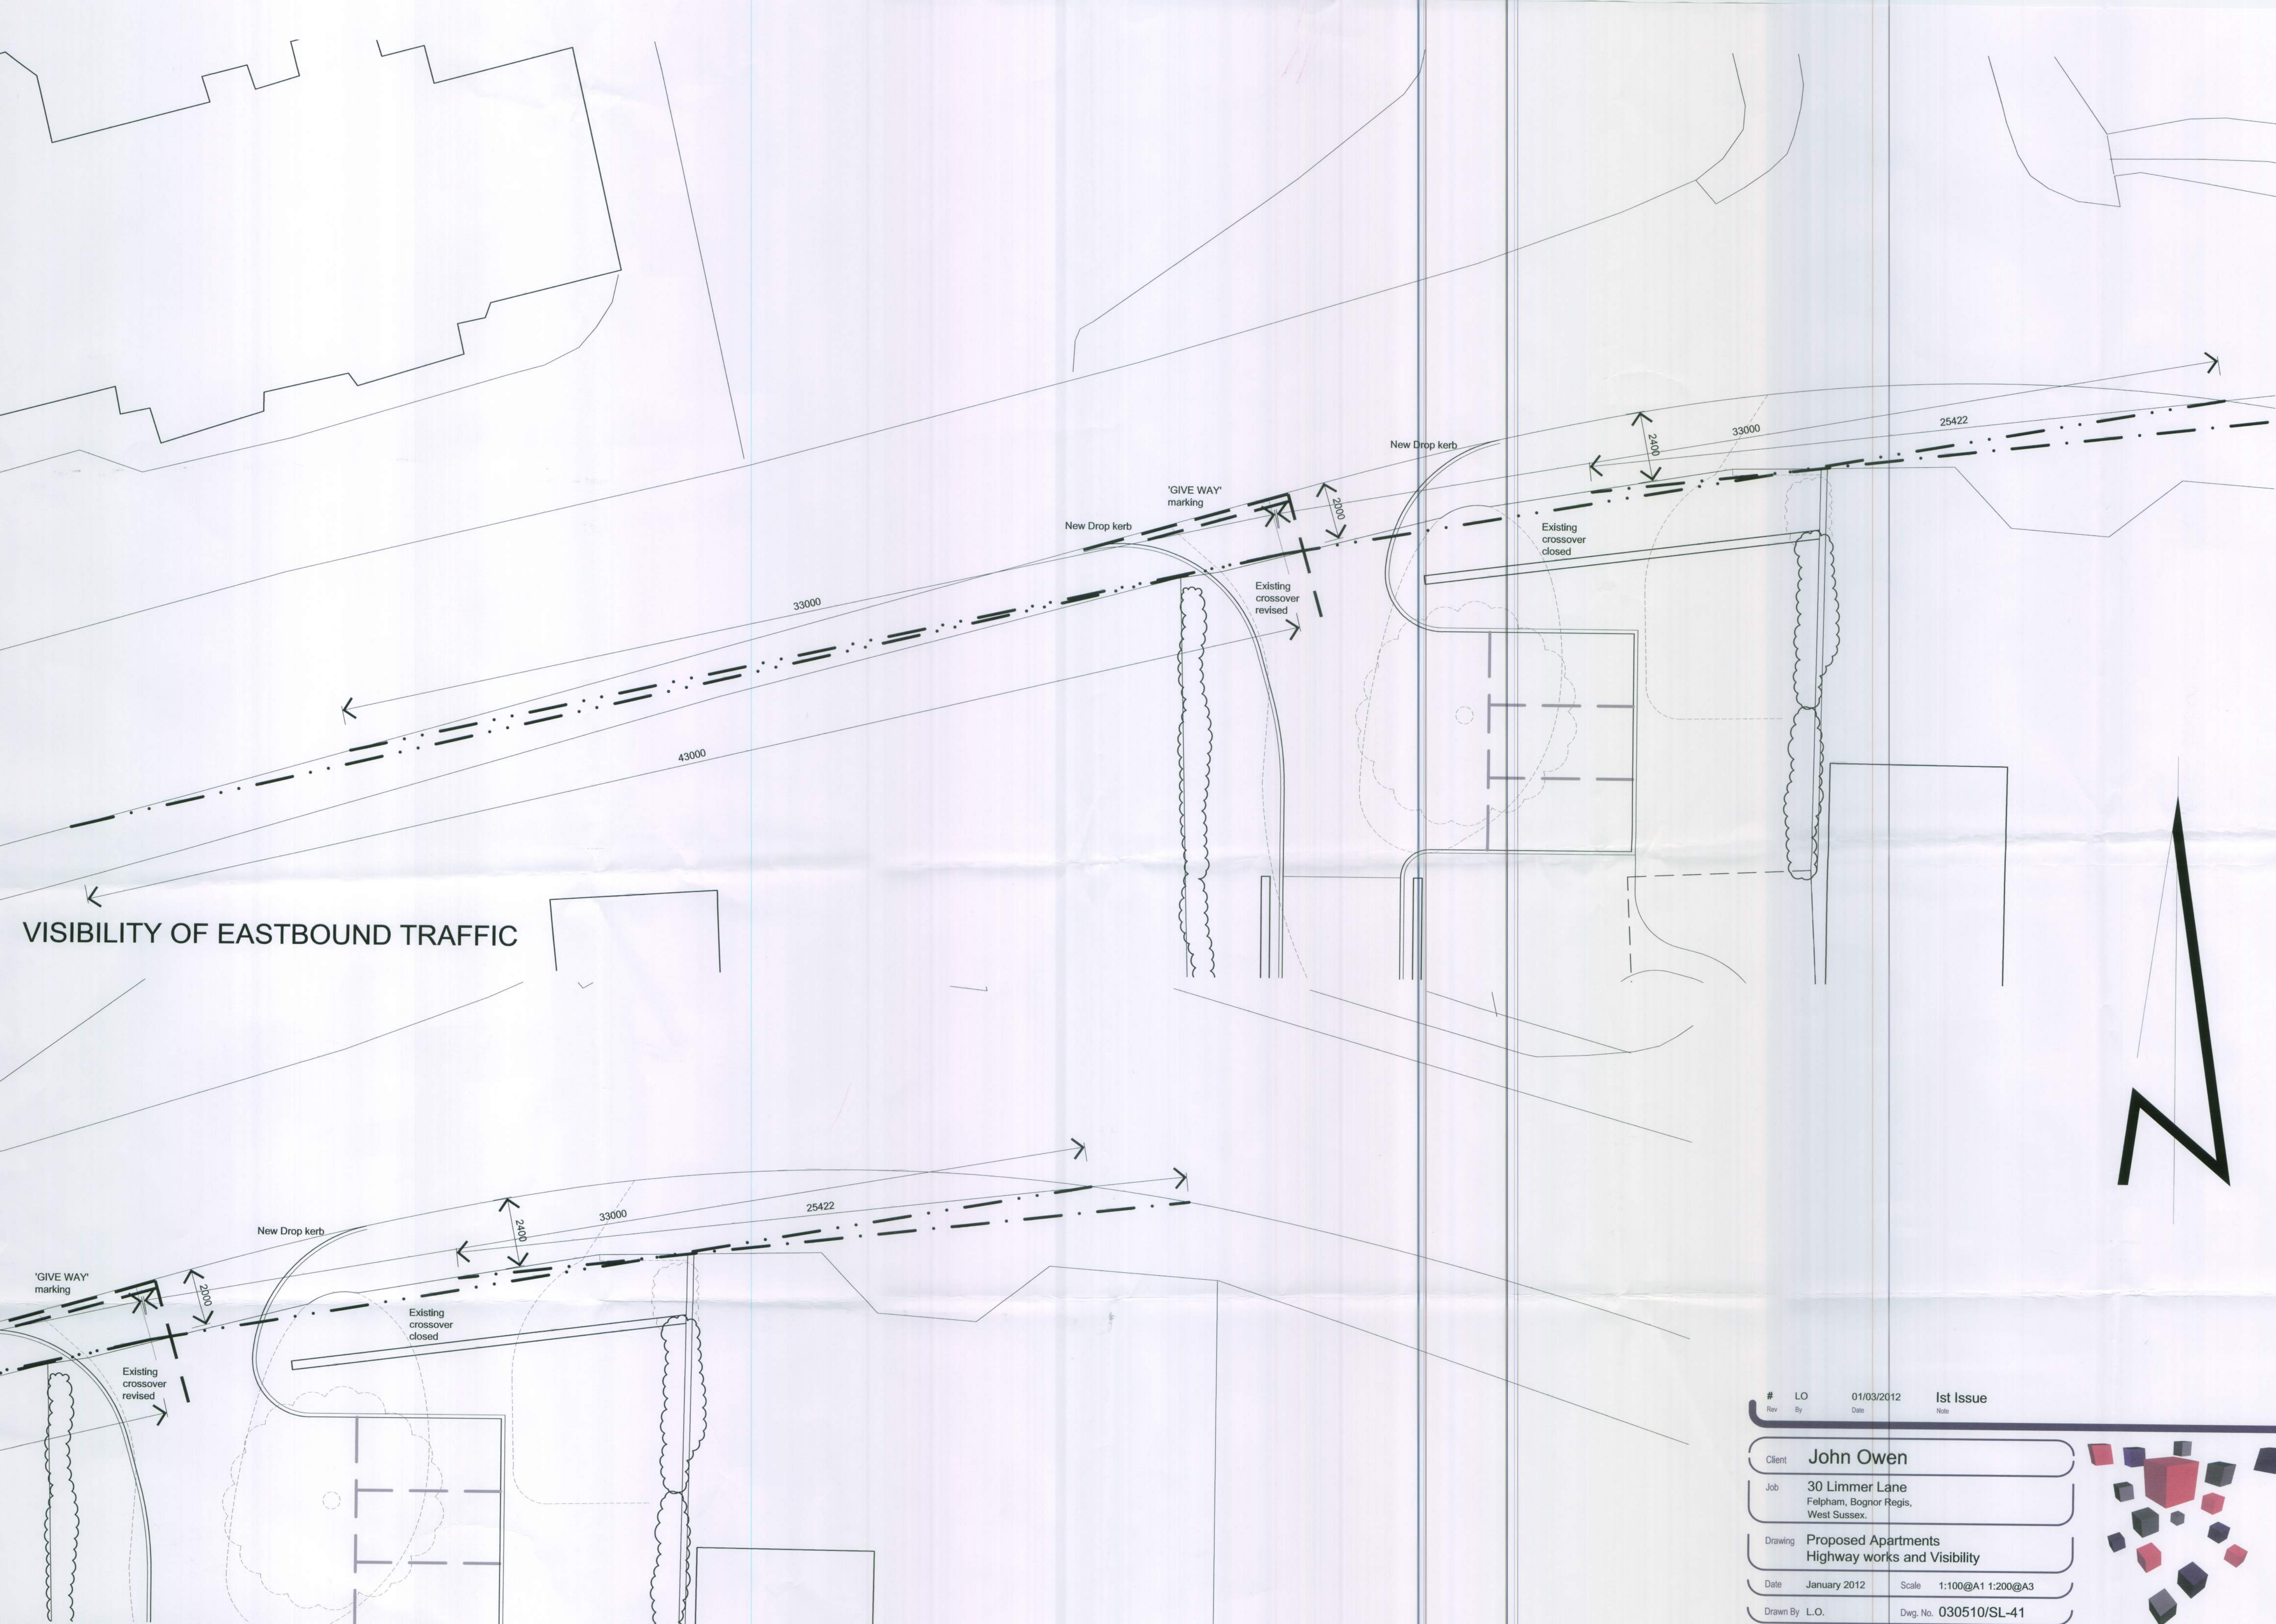

VISIBILITY OF EASTBOUND TRAFFIC

VISIBILITY OF WESTBOUND TRAFFIC

#	LO	01/03/2012	1st Issue
Rev	By	Date	Note
Client John Owen			
Job 30 Limmer Lane Felpham, Bognor Regis, West Sussex.			
Drawing Proposed Apartments Highway works and Visibility			
Date	January 2012	Scale	1:100@A1 1:200@A3
Drawn By	L.O.	Dwg. No.	030510/SL-41

Cube17 Limited, 19 Parkfield Avenue, Bognor Regis, West Sussex. PO21 3BW. Tel. - 01749 900023 - email. info@cube17.co.uk

CUBE17