


NO. FP 17a 11
CUBEL7
RECEIVED 26.3.11

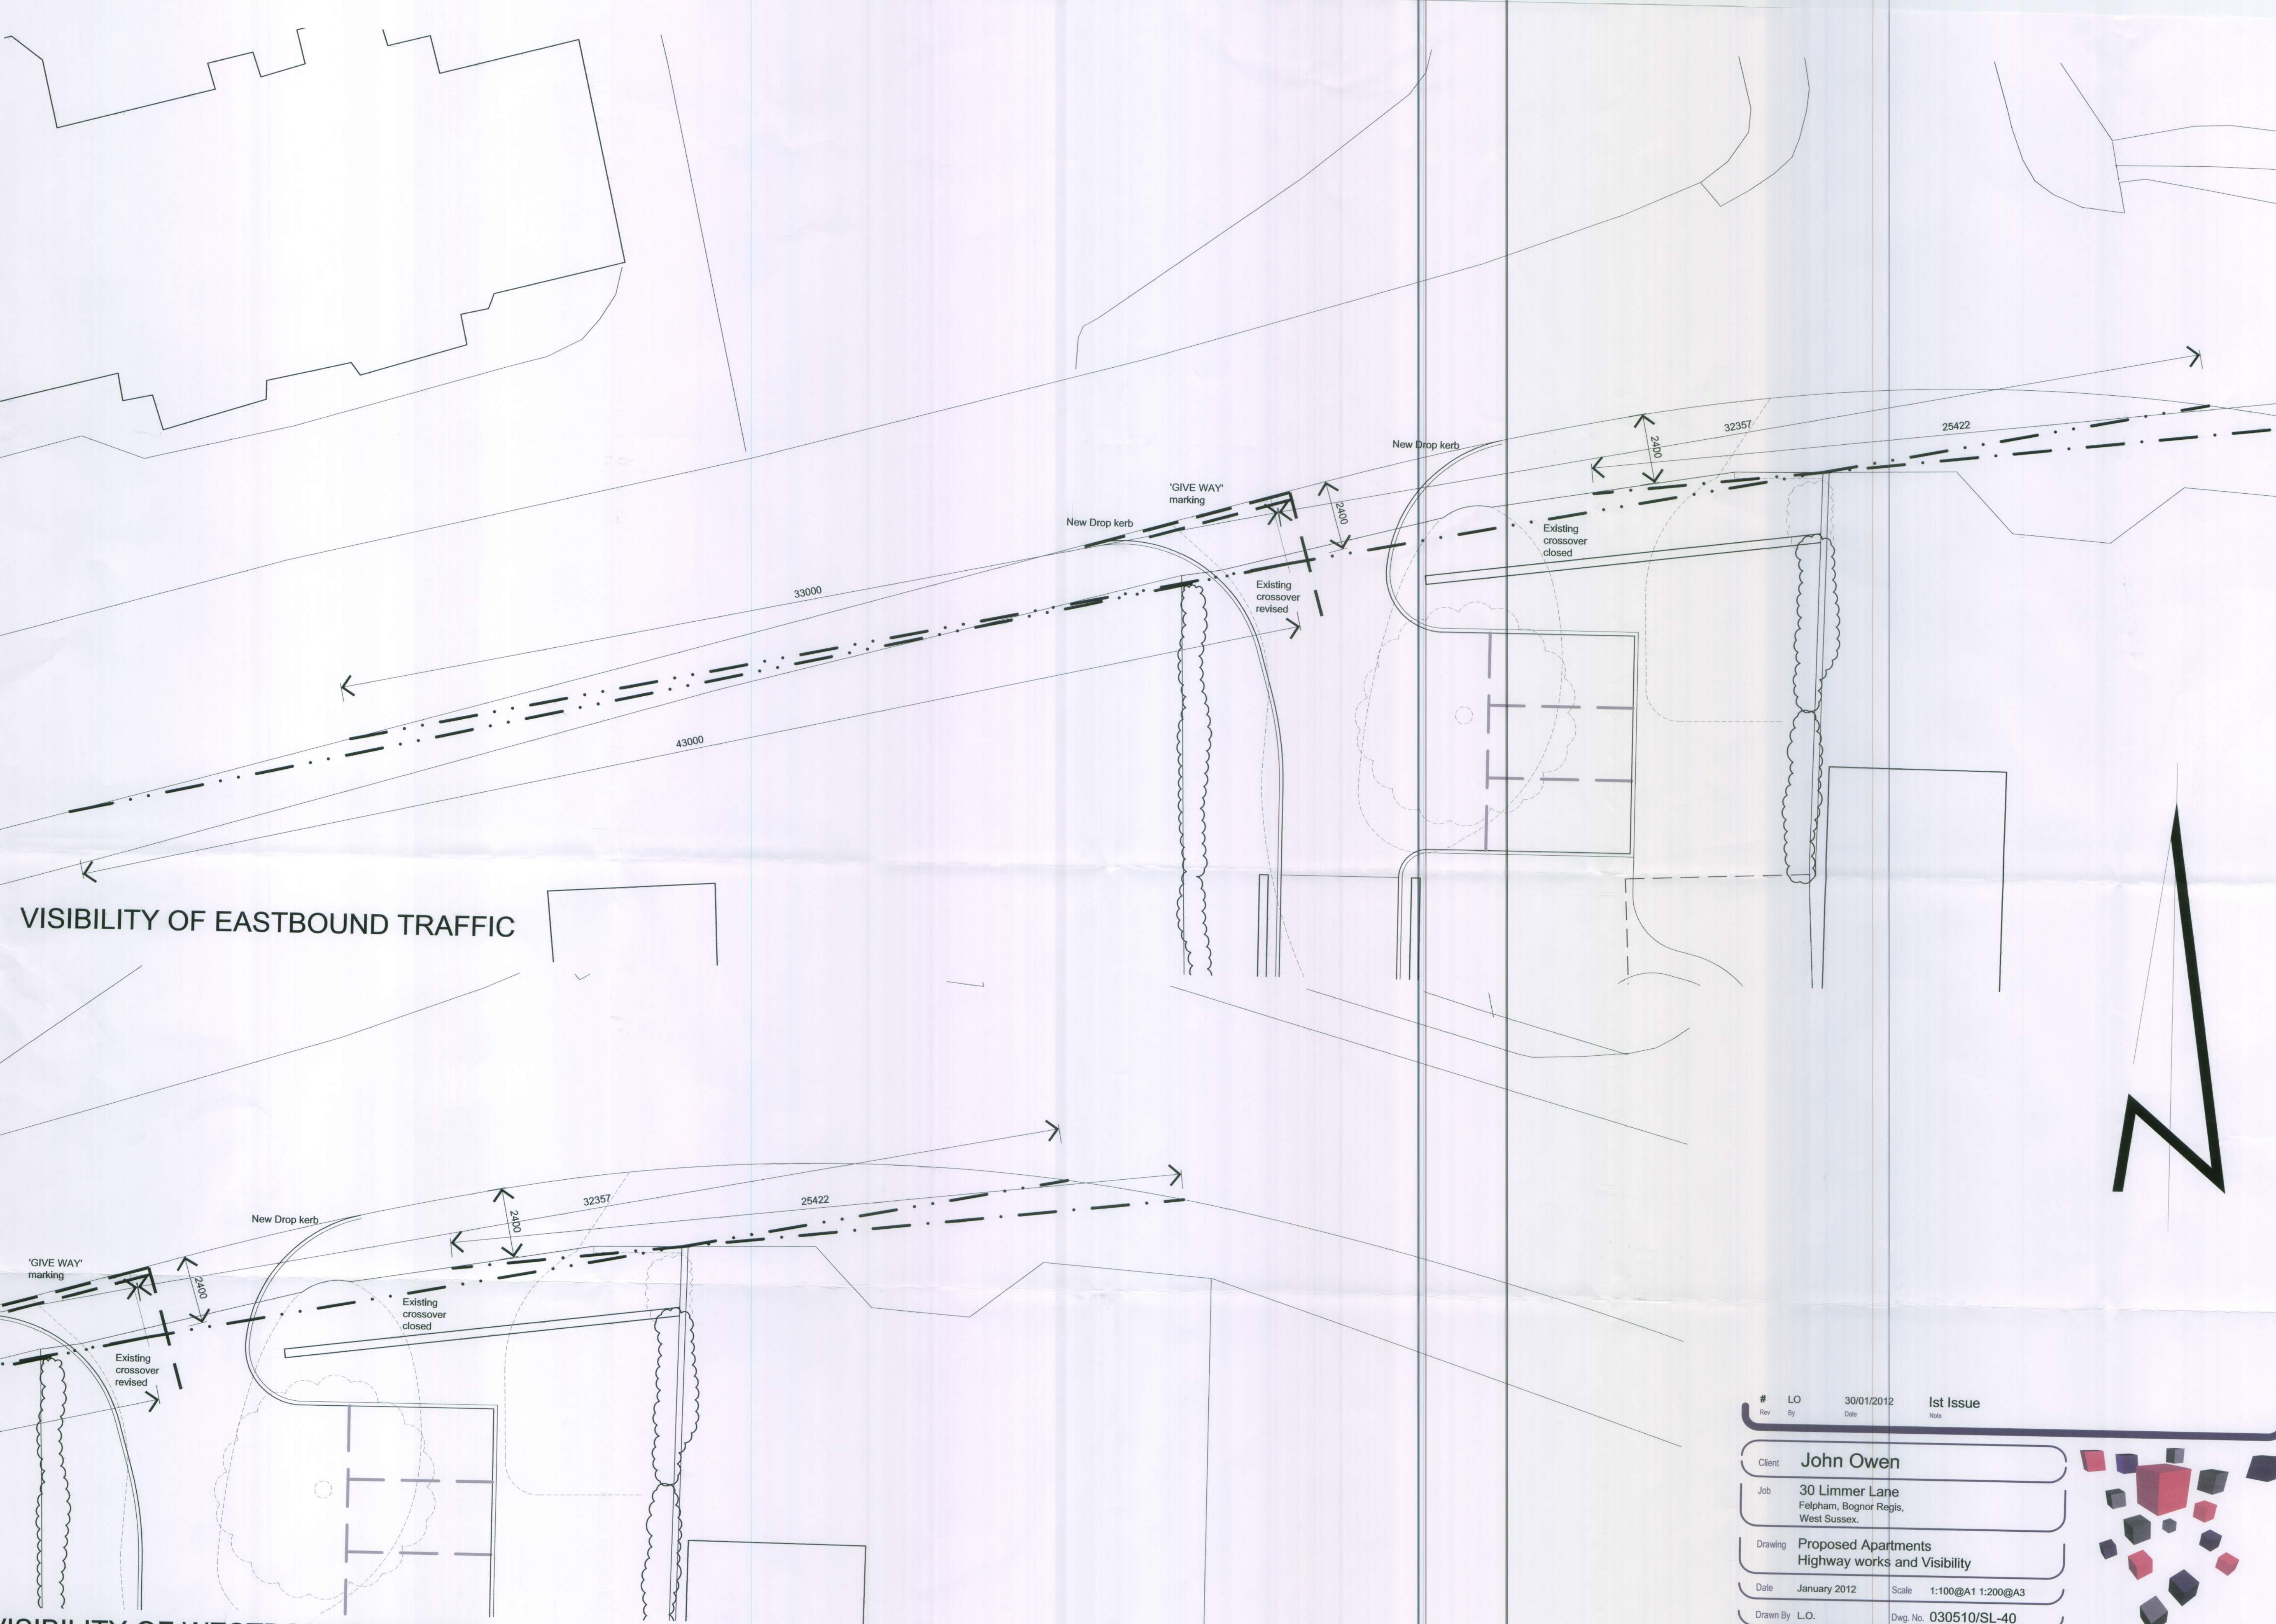

#	LO	30/01/2012	1st Issue
Rev	By	Date	Note
Client John Owen			
Job 30 Limmer Lane Felpham, Bognor Regis, West Sussex.			
Drawing Proposed Apartments Highway works and Visibility			
Date	January 2012	Scale	1:100@A1 1:200@A3
Drawn By	L.O.	Dwg. No.	030510/SL-40

Cube17 Limited, 19 Parkfield Avenue, Bognor Regis, West Sussex. PO21 3BW. Tel. - 01749 900023 - email. info@cube17.co.uk

CUBEL7