



No. **FP 179**  
**CUBEL7**  
RECEIVED **26.3.11**

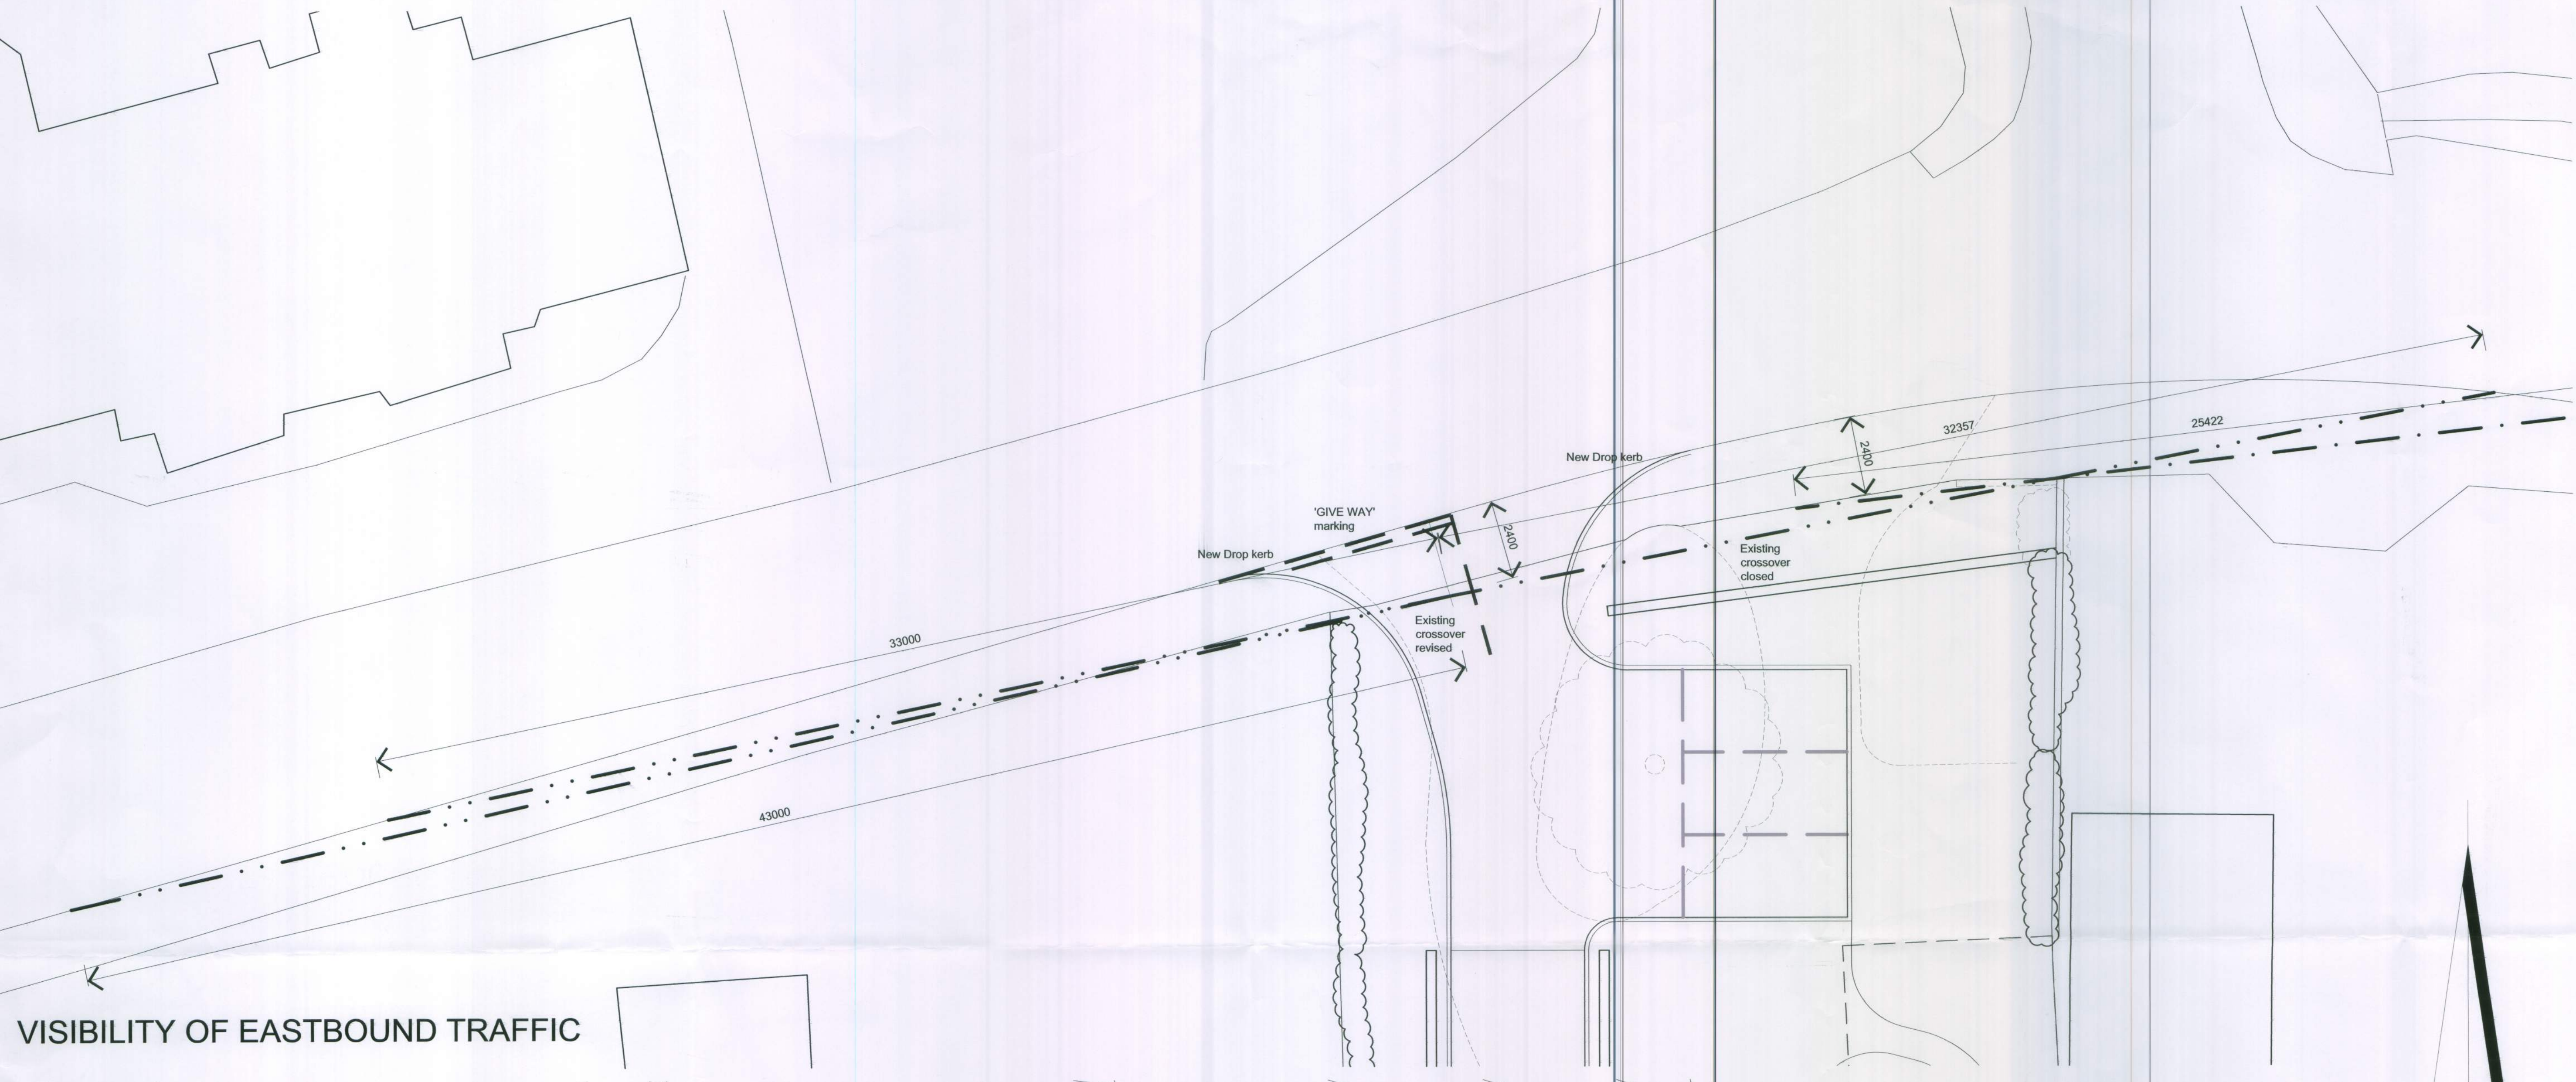


VISIBILITY OF EASTBOUND TRAFFIC

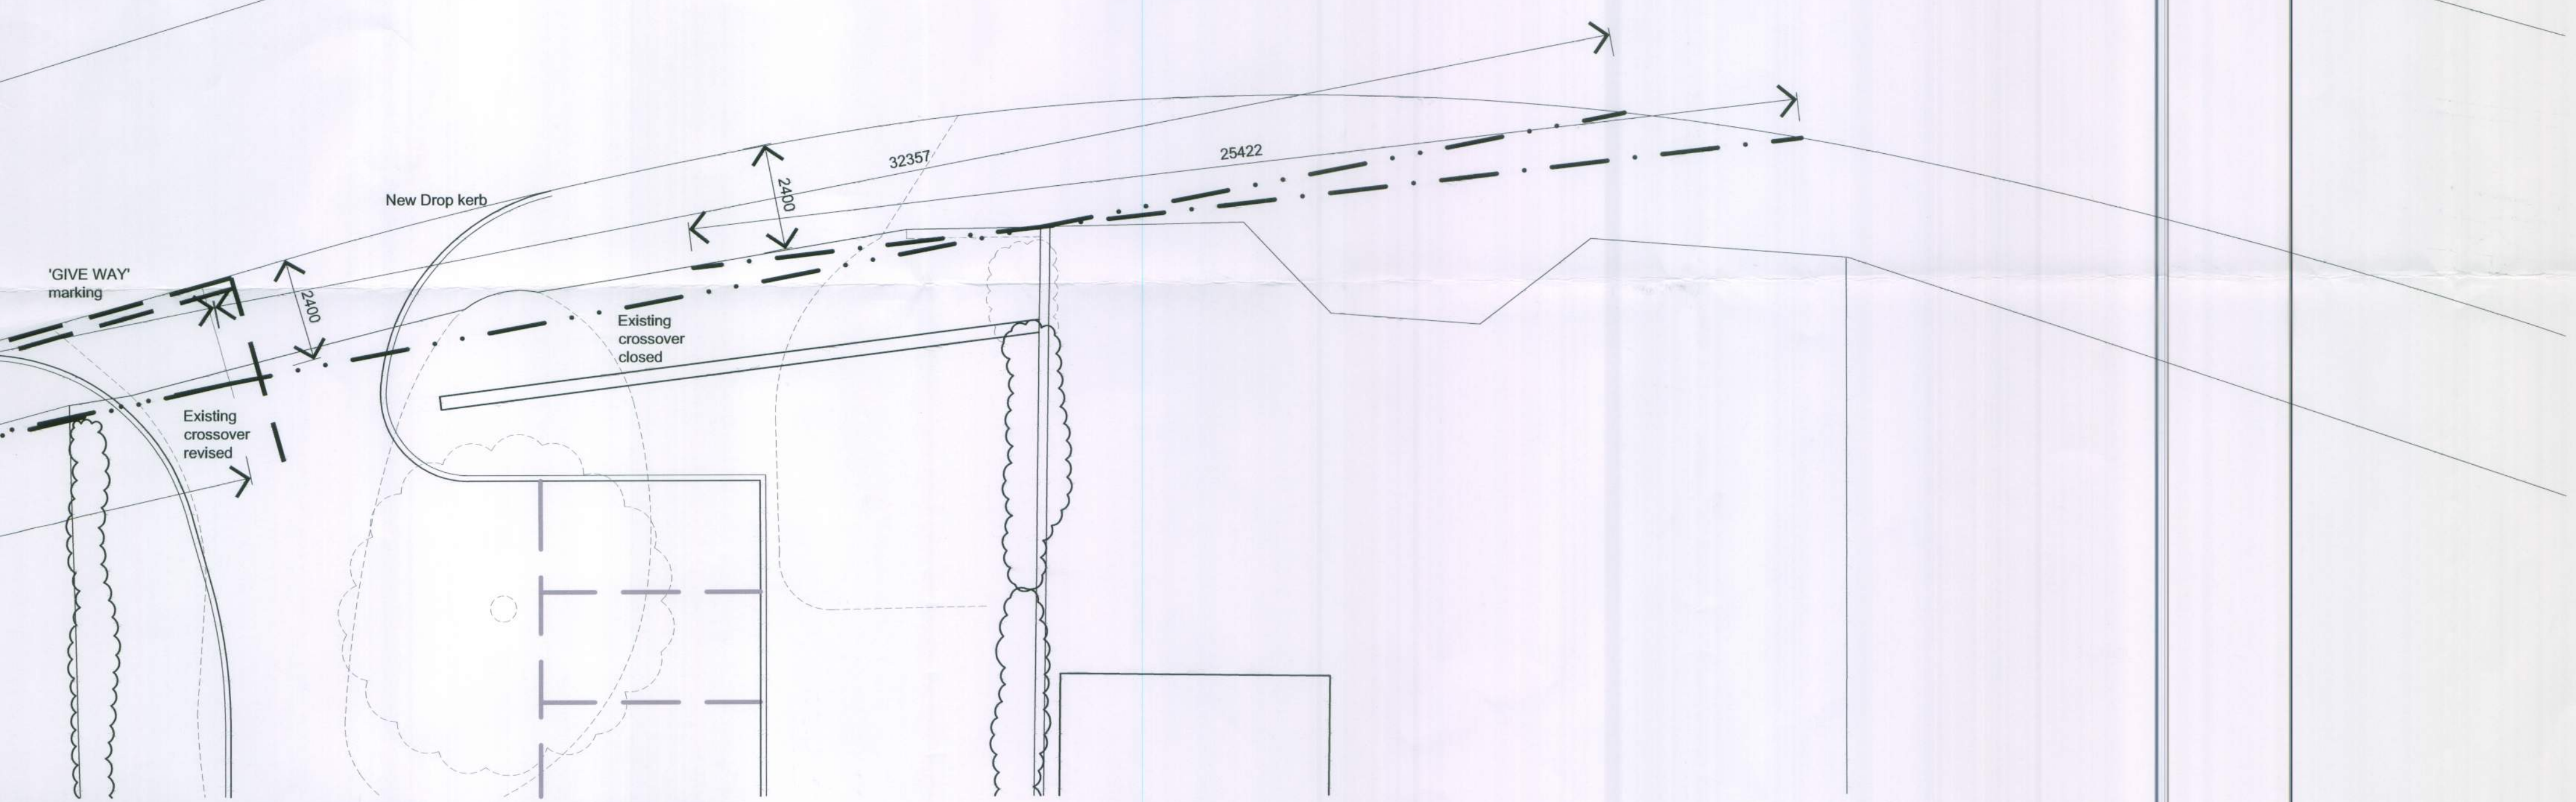

VISIBILITY OF WESTBOUND TRAFFIC

|                                                                           |              |            |                   |
|---------------------------------------------------------------------------|--------------|------------|-------------------|
| #                                                                         | LO           | 30/01/2012 | 1st Issue         |
| Rev                                                                       | By           | Date       | Note              |
| Client <b>John Owen</b>                                                   |              |            |                   |
| Job <b>30 Limmer Lane</b><br>Felpham, Bognor Regis,<br>West Sussex.       |              |            |                   |
| Drawing <b>Proposed Apartments</b><br><b>Highway works and Visibility</b> |              |            |                   |
| Date                                                                      | January 2012 | Scale      | 1:100@A1 1:200@A3 |
| Drawn By                                                                  | L.O.         | Dwg. No.   | 030510/SL-40      |

Cube17 Limited, 19 Parkfield Avenue, Bognor Regis, West Sussex. PO21 3BW. Tel. - 01749 900023 - email. info@cube17.co.uk

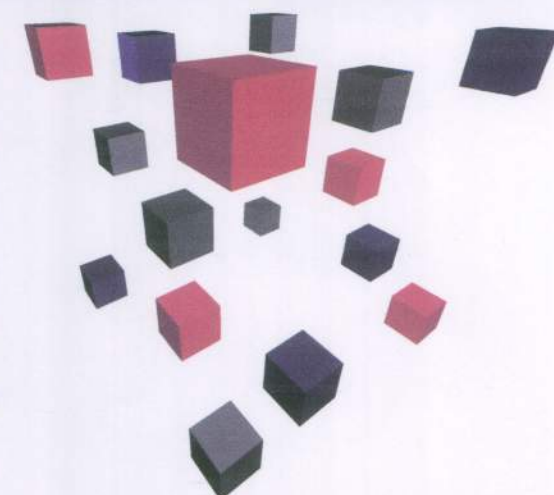

**CUBE17**