


ARUN DISTRICT COUNCIL			
No.	FP	180	06
RECEIVED 24/7/06			

SUSSEX BUILDING CONSULTANCY LIMITED	SBCL
PROJECT - 27 NORTH WAY, FELPHAM, BOGNOR REGIS	
SCALE - 1/50 REV - B DATE - 18/07/2006	
1 COURDELYS BERSTED STREET BOGNOR REGIS PO22 9QE TEL/FAX - (01243) 861379	

Boundary.

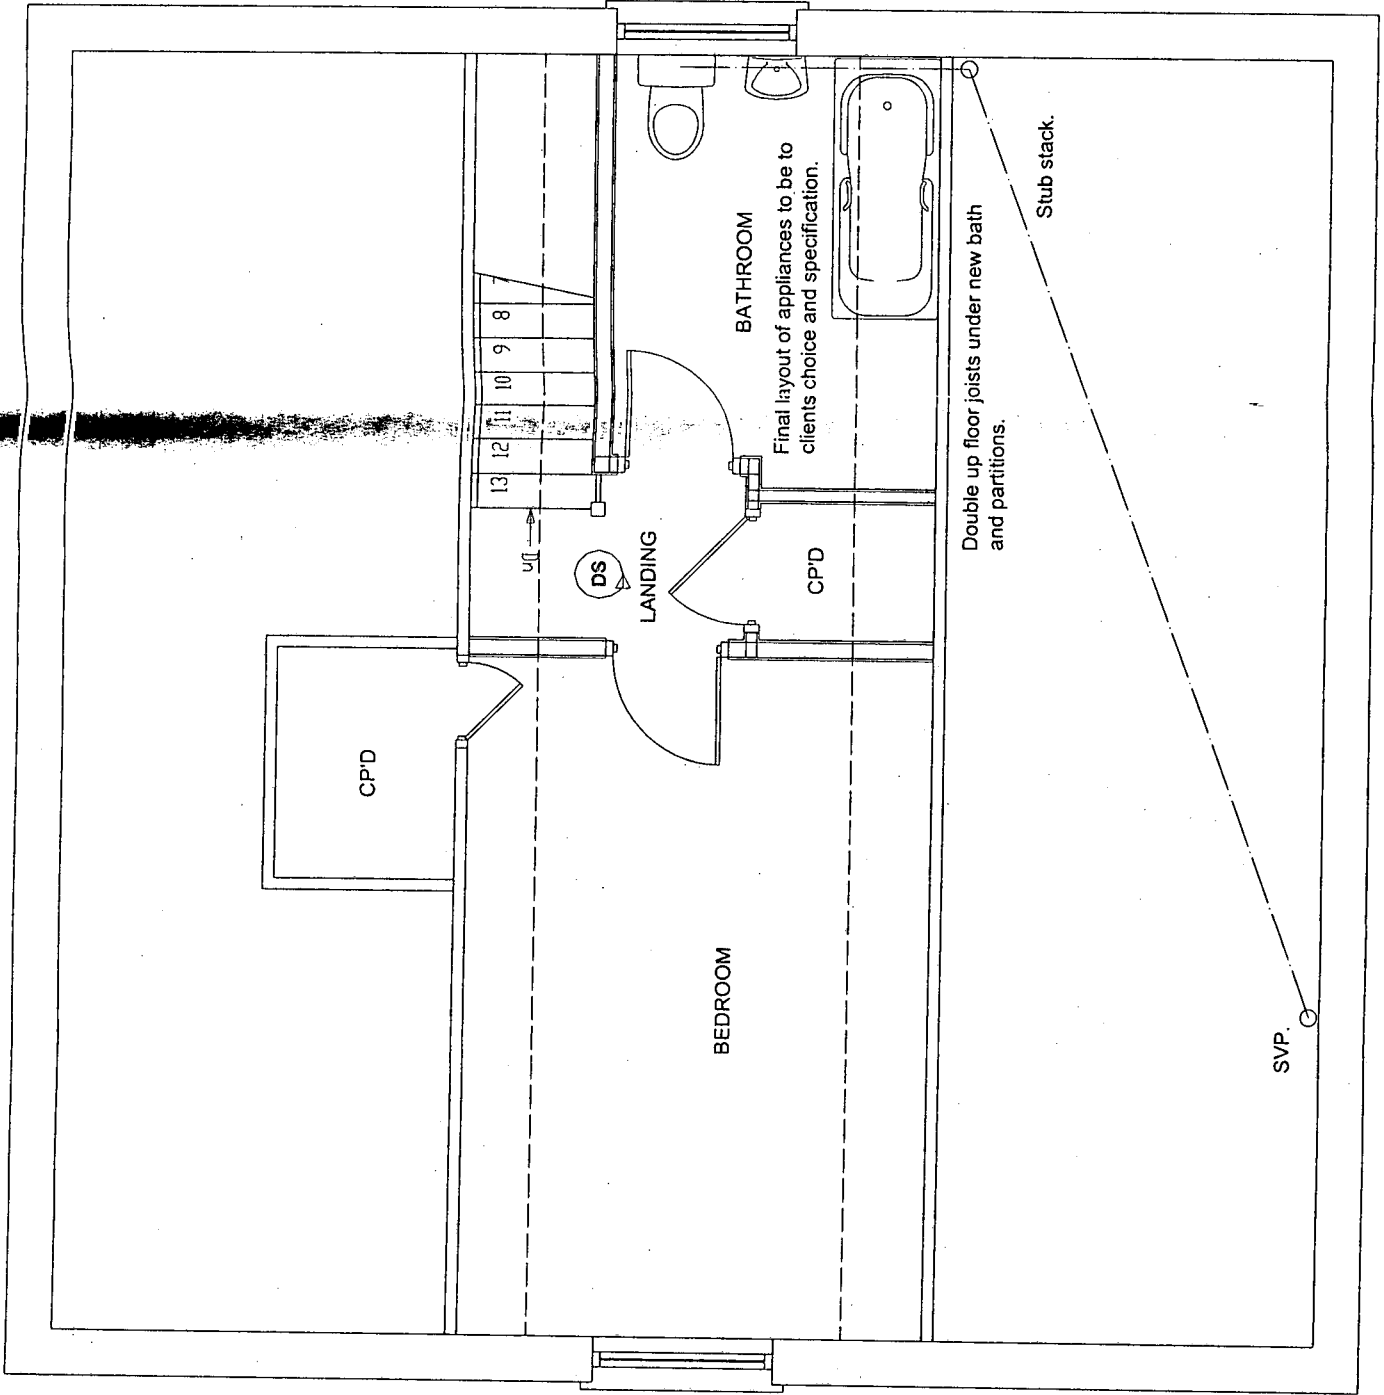

PROPOSED FIRST FLOOR PLAN