


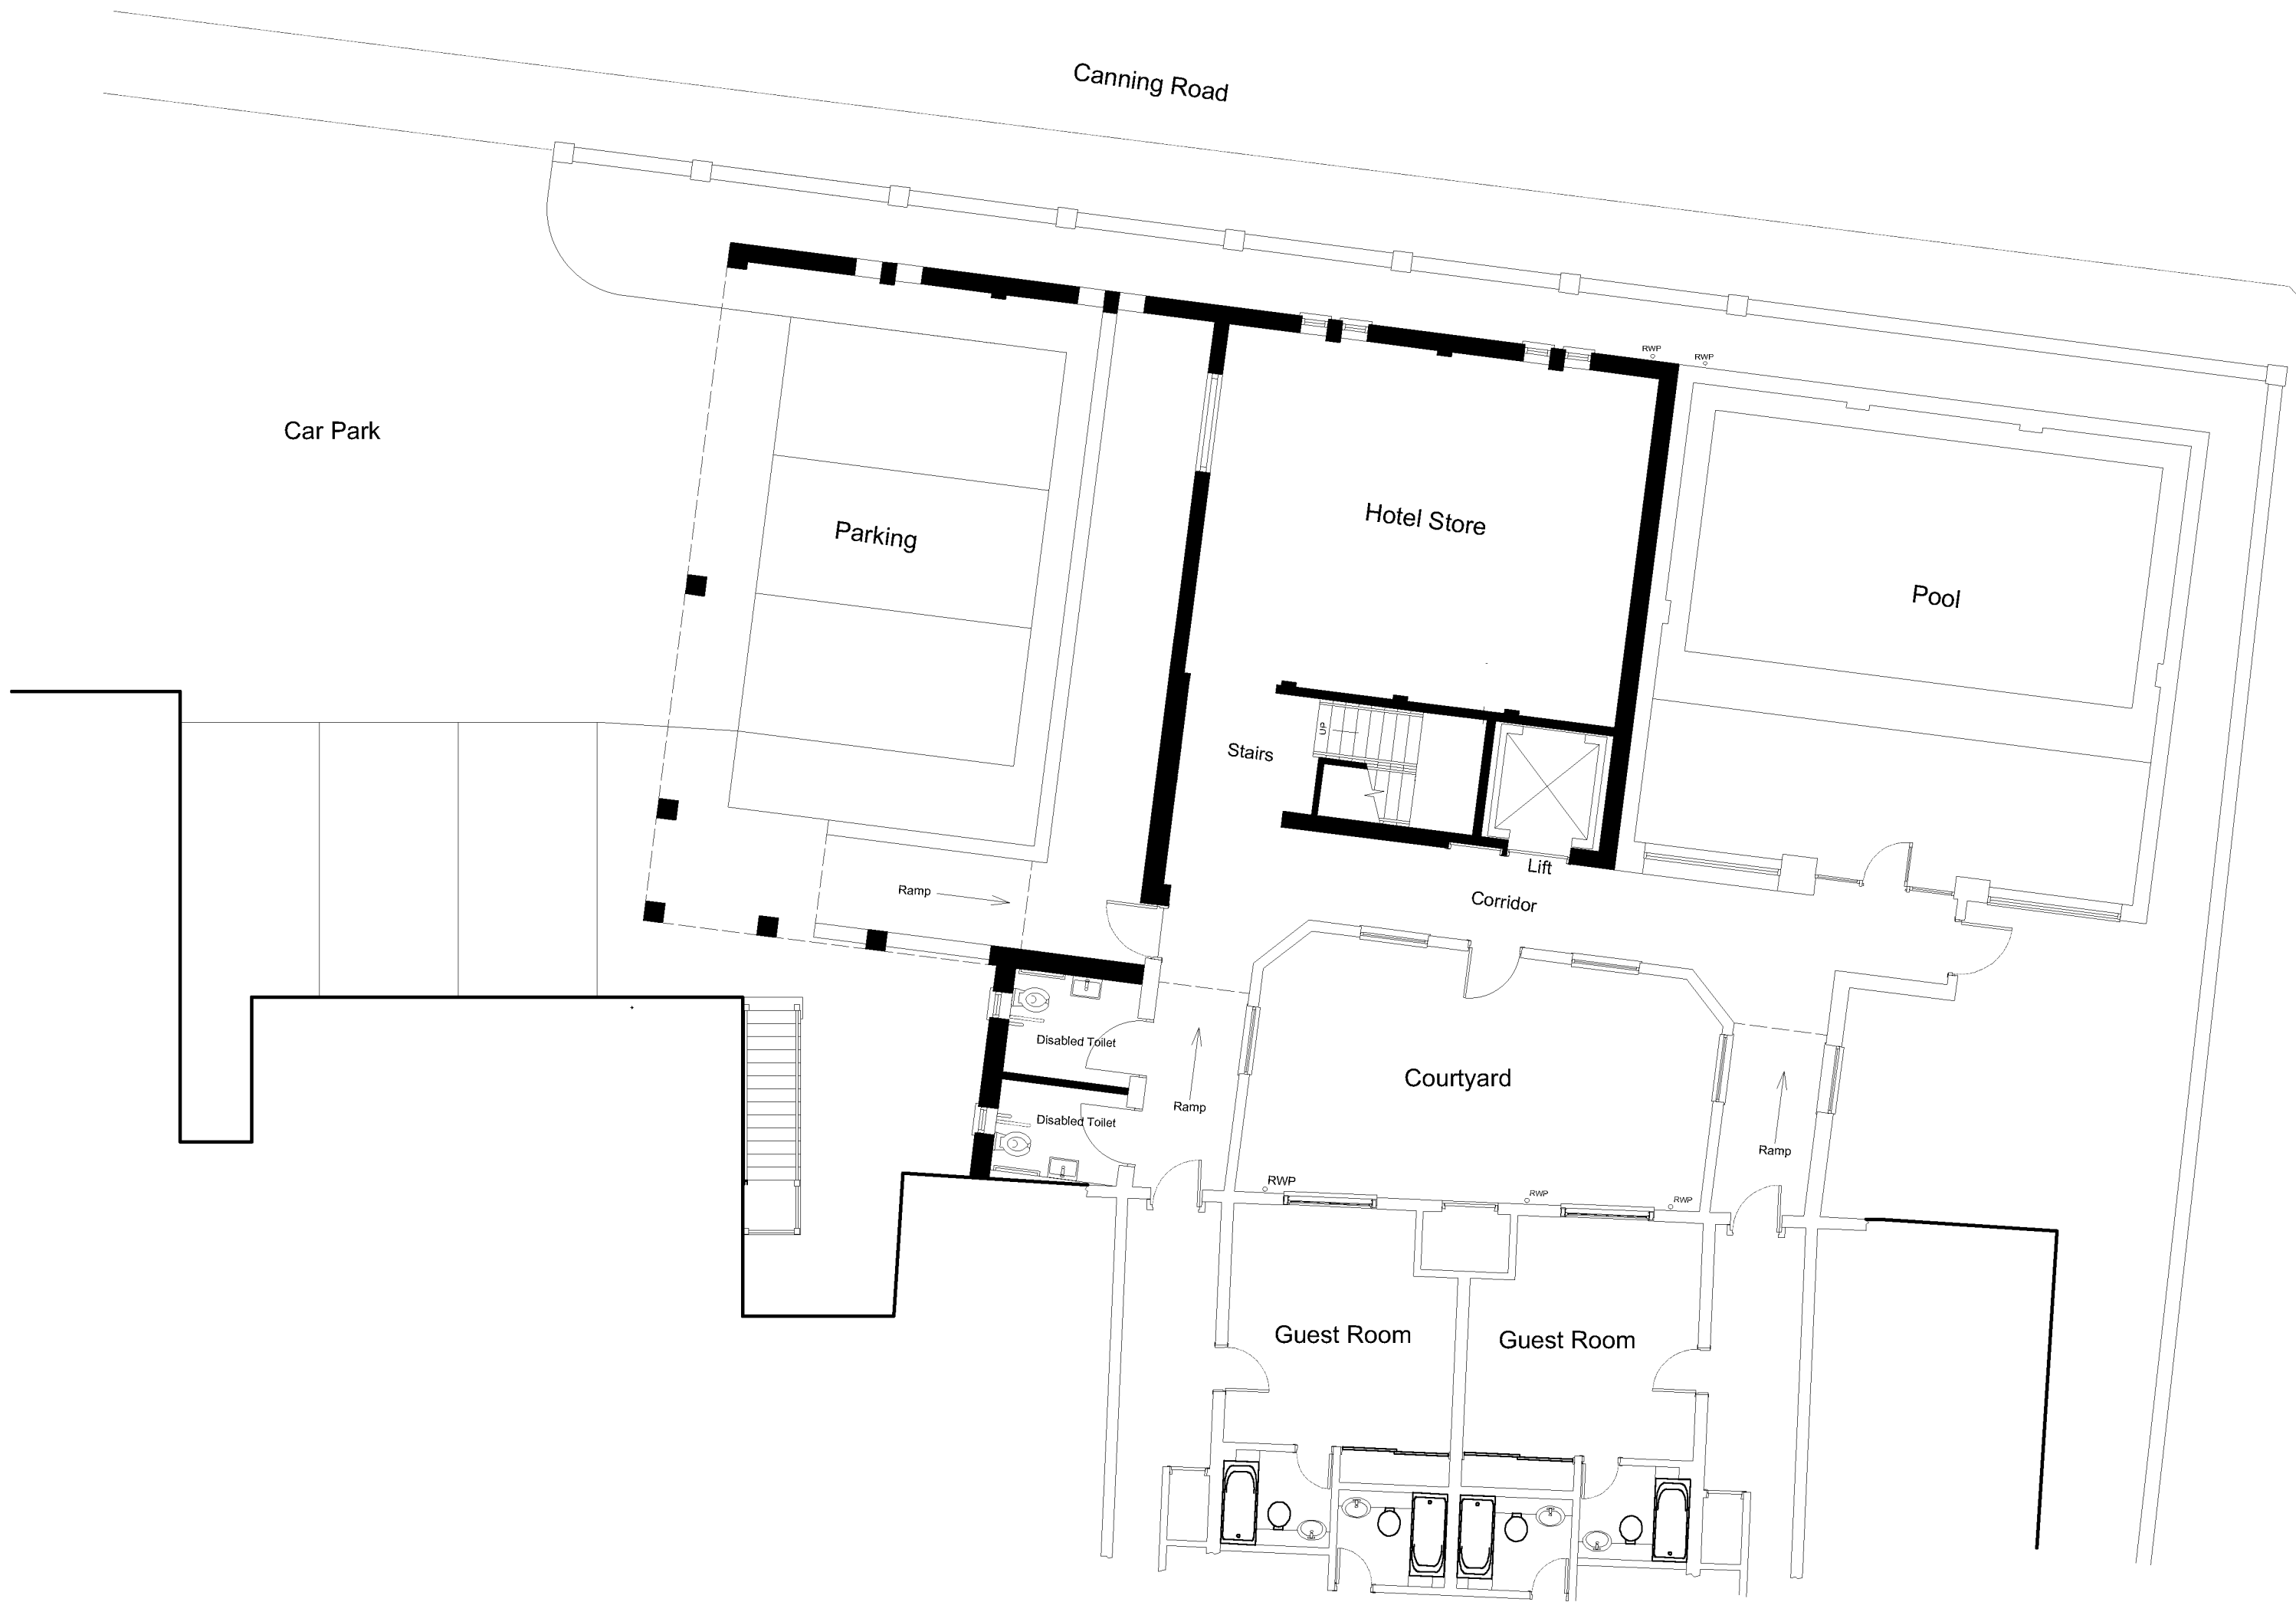

Proposed Ground Floor

