



N ←

Floor Plan

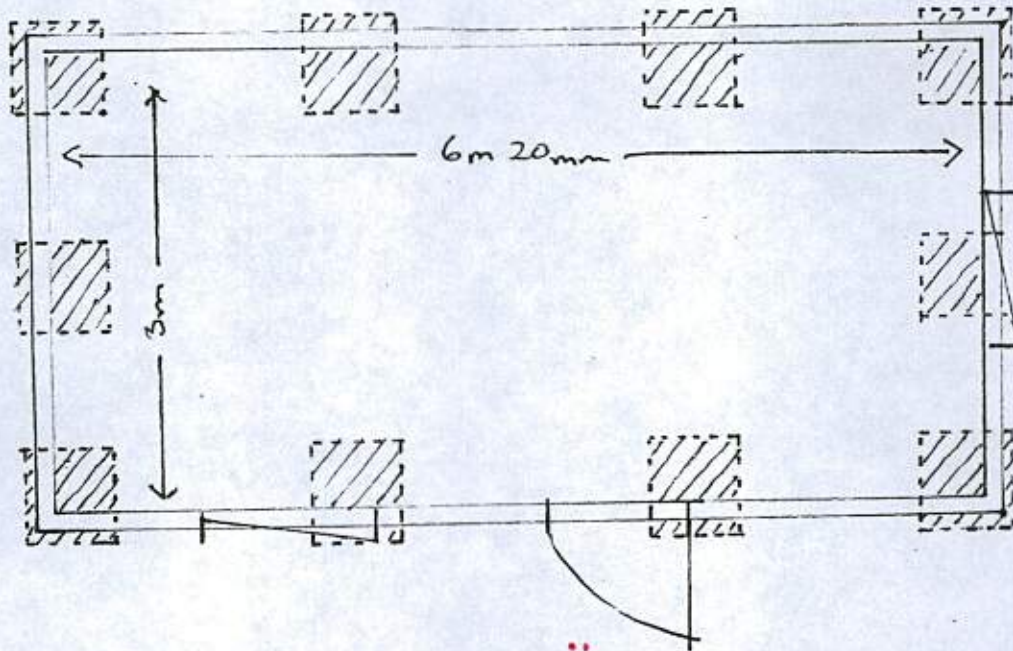


(1:50)

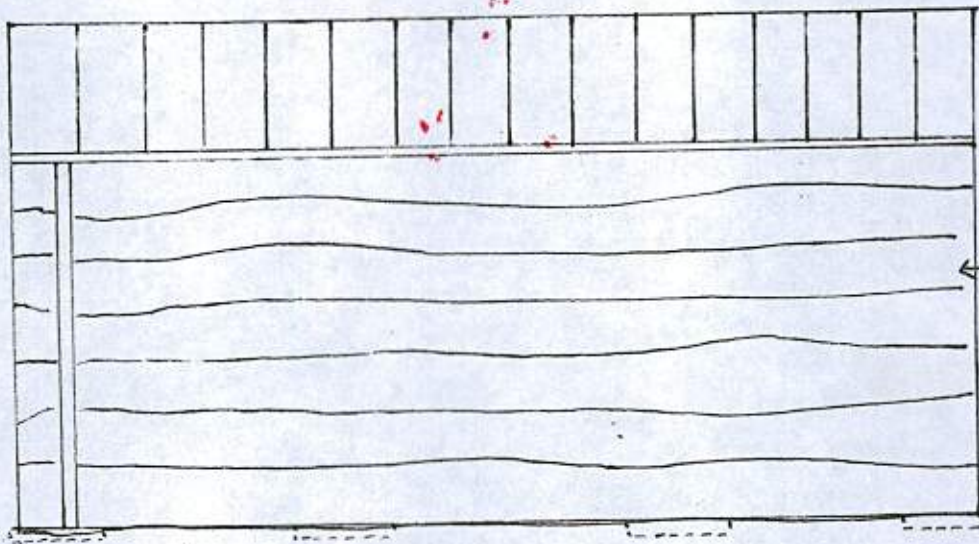

← Ship lap Cedar

(1:50)

East facing

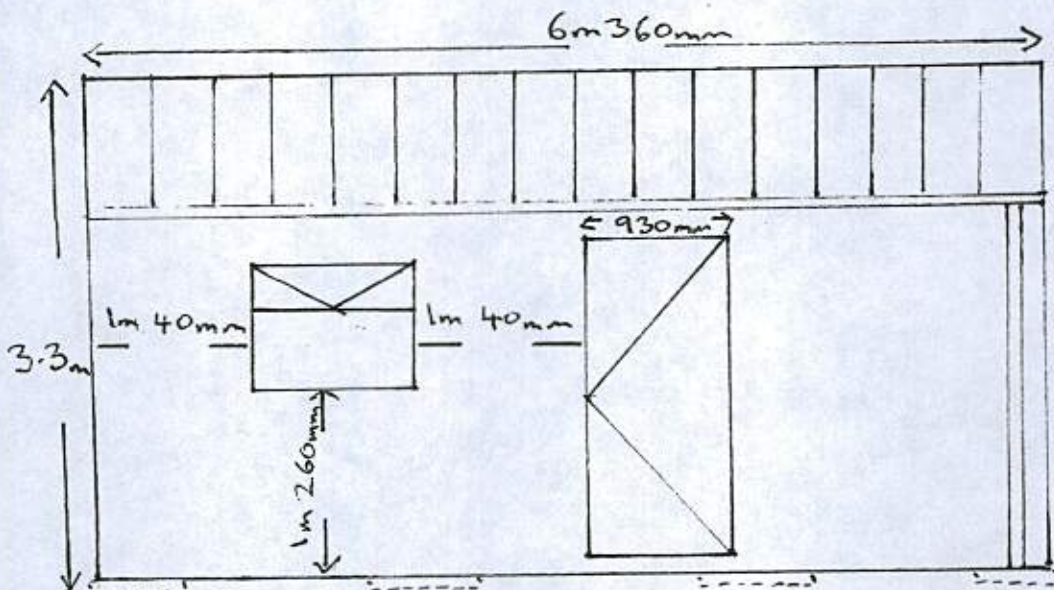

Shingle tiles
18 roof struts

UPVC guttering
and down pipe
into waterbutt

Sits on 10
concrete pads

Shiplap cedar

Brown UPVC
windows and door

(1:50)

West facing