



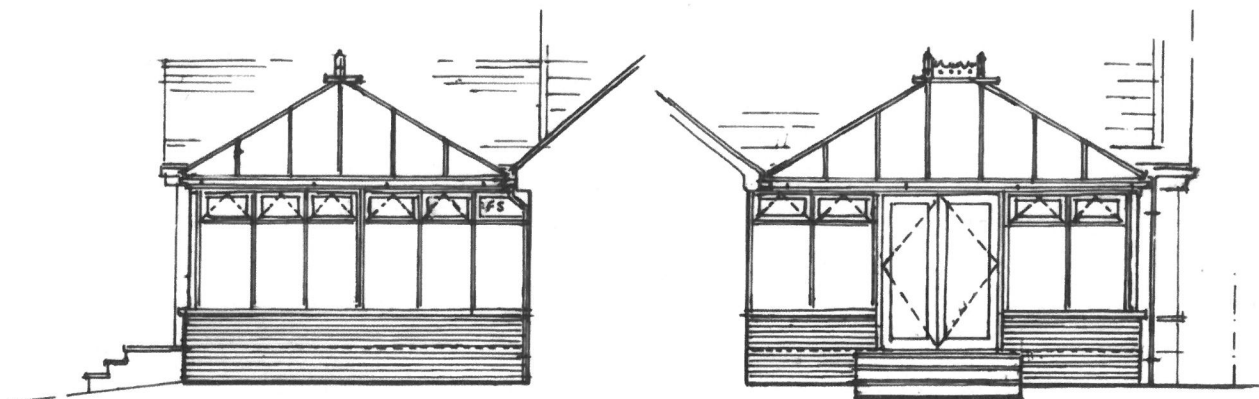

SOUTH ELEV. AS PROPOSED 1:100

EAST ELEV. AS PROPOSED 1:100

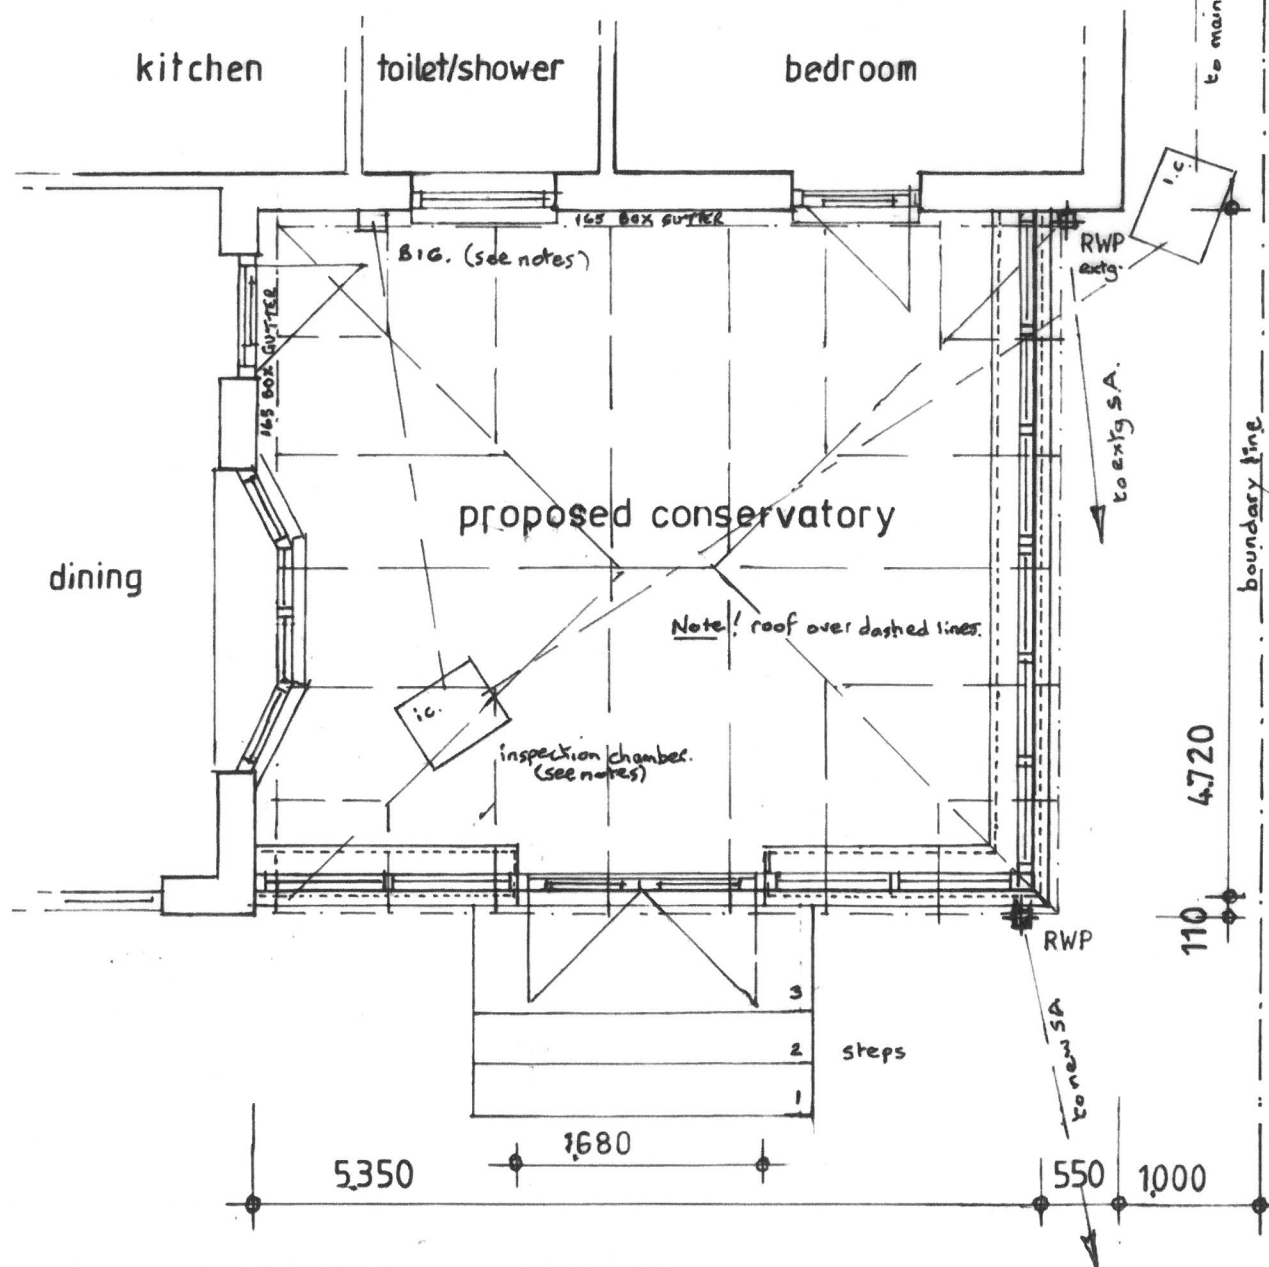

GROUND FLOOR PLAN — AS PROPOSED 1:50

project

PROPOSED CONSERVATORY
41 BEREWEEKE ROAD, FELPHAM.
BOGNOR REGIS, WEST SUSSEX.

scale

1:100 1:50

date

JULY 2018

dwg no.

CONS/75/3 of 4

A B