




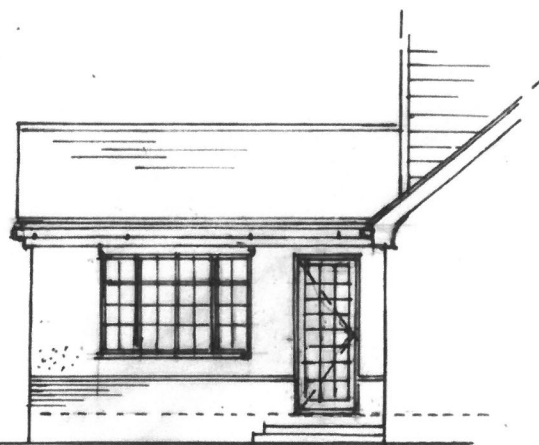

SOUTH ELEV. AS EXISTING 1:100

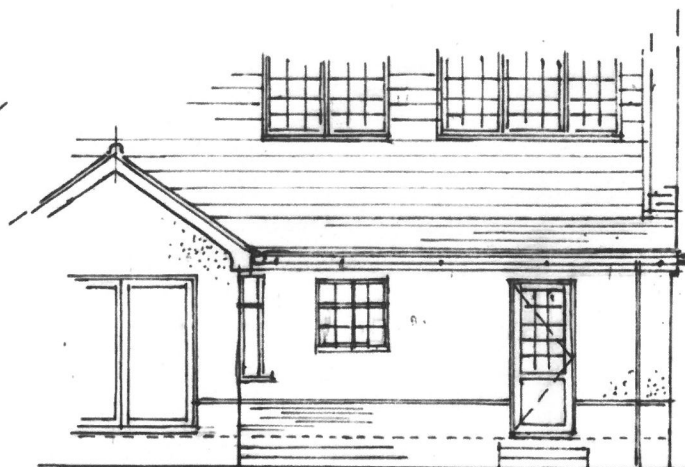

EAST ELEV. AS EXISTING 1:100

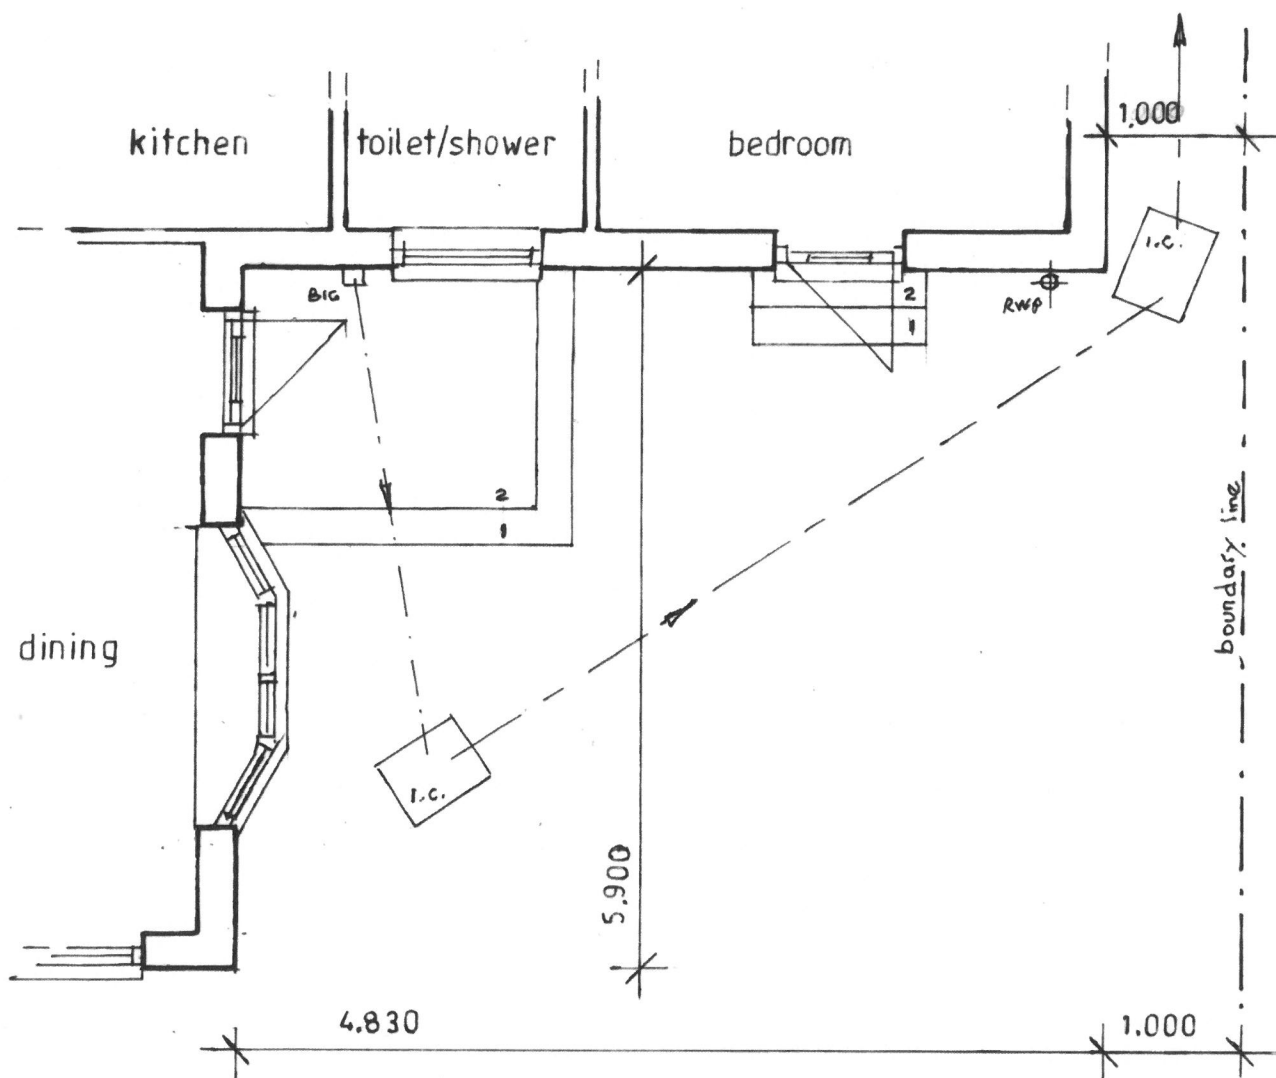

GROUND FLOOR PLAN - AS EXISTING 1:50

project

PROPOSED CONSERVATORY
41 BEREWEEKE ROAD, FELPHAM,
BOGNOR REGIS, WEST SUSSEX.

scale

1:50 , 1:100

date

AUG 2018

dwg no.

CONS/75/2 of 4

A