



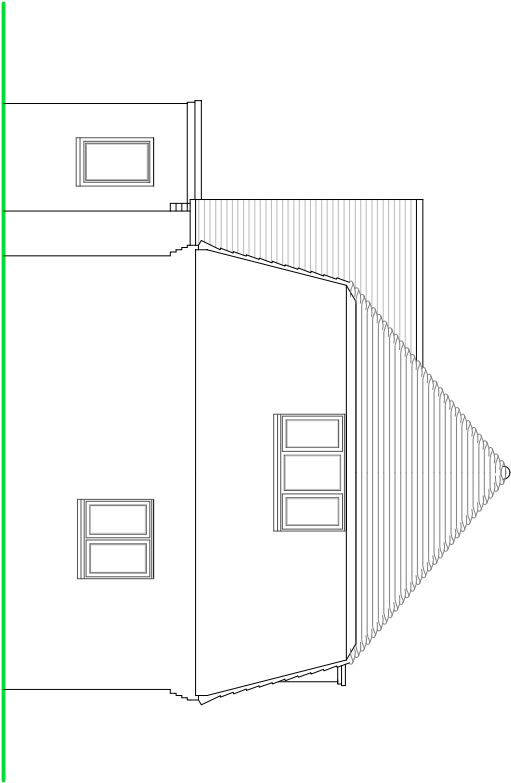

SIDE ELEVATION

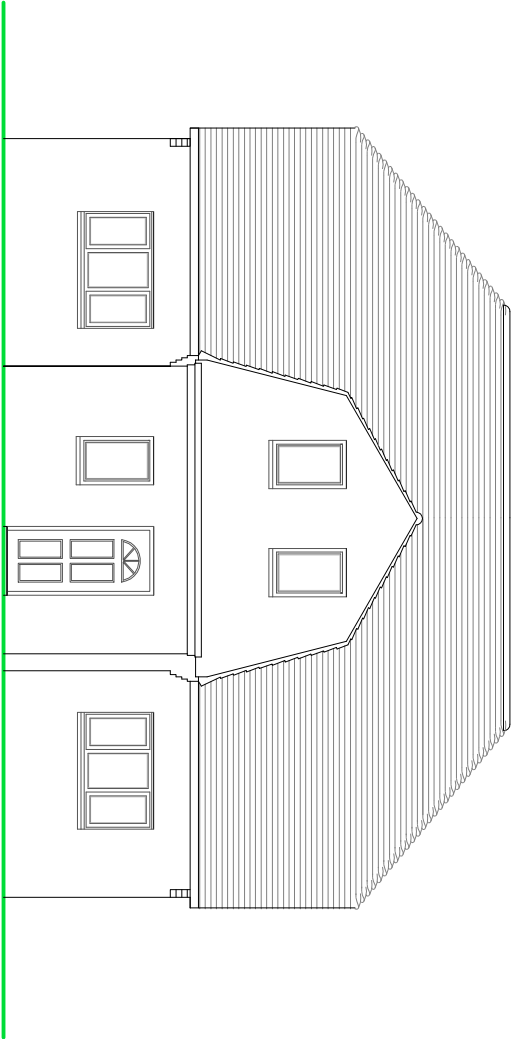


FRONT ELEVATION

NOTES


ROOF - Plain clay tiles to pitched roof, felted flat roofing elsewhere.

WALLS - Mixture of painted brickwork, painted render finish to dormer and cedar shingle tile hanging to gables.


WINDOWS/DOORS - Charcoal grey framed PVC double glazed units.

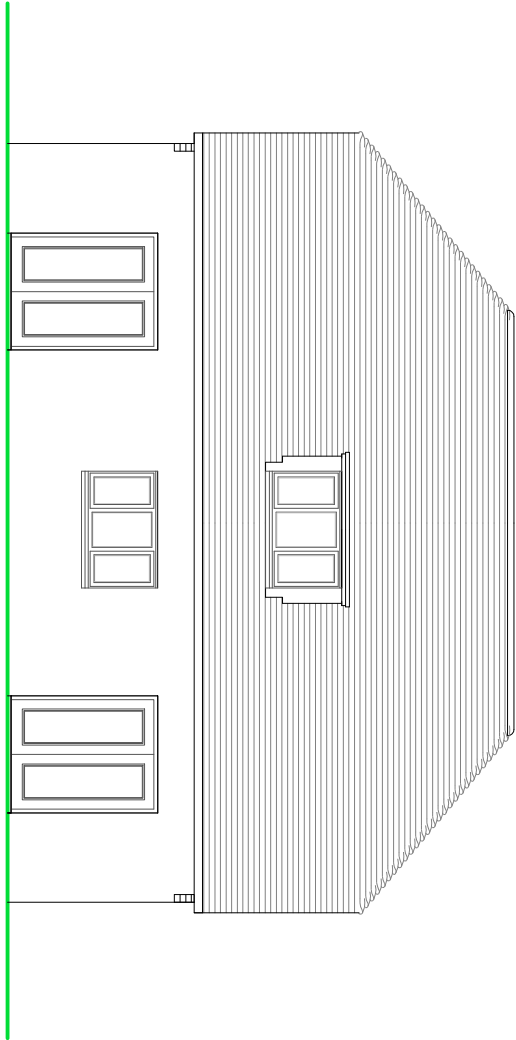

REAR ELEVATION

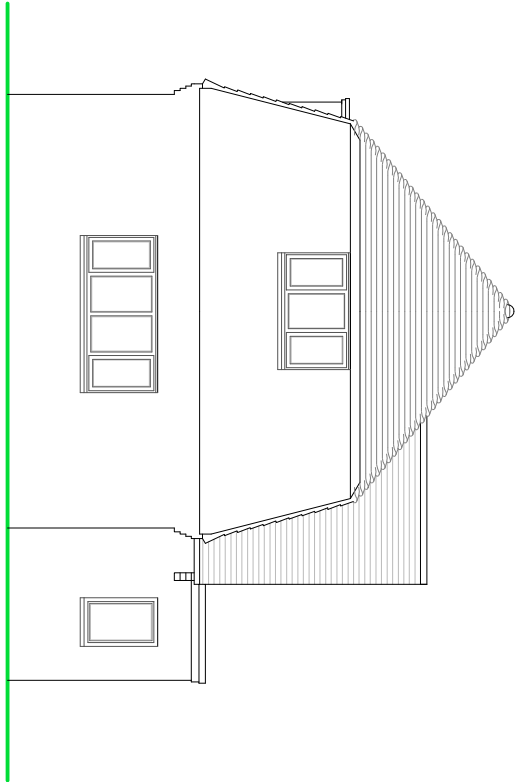

SIDE ELEVATION

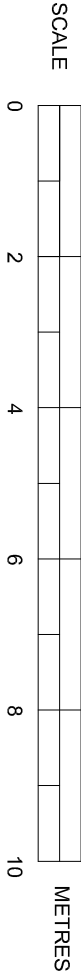

EXISTING ELEVATIONS

SUSSEX BUILDING CONSULTANCY LIMITED
8 SOUTH ROAD, FELPHAM,
BOGNOR REGIS, WEST SUSSEX.

partner

LABC

3 NORTHGATE ROAD
PO21 9LZ
BOGNOR REGIS
TEL - (01243) 861379

SCALE - 1/100 REV -

DATE - 01/09/2020

ARUN DISTRICT COUNCIL FP/183/20/HH