



FP/184/11

3. General Arrangement Drawings.


3.1. Vertical Section.

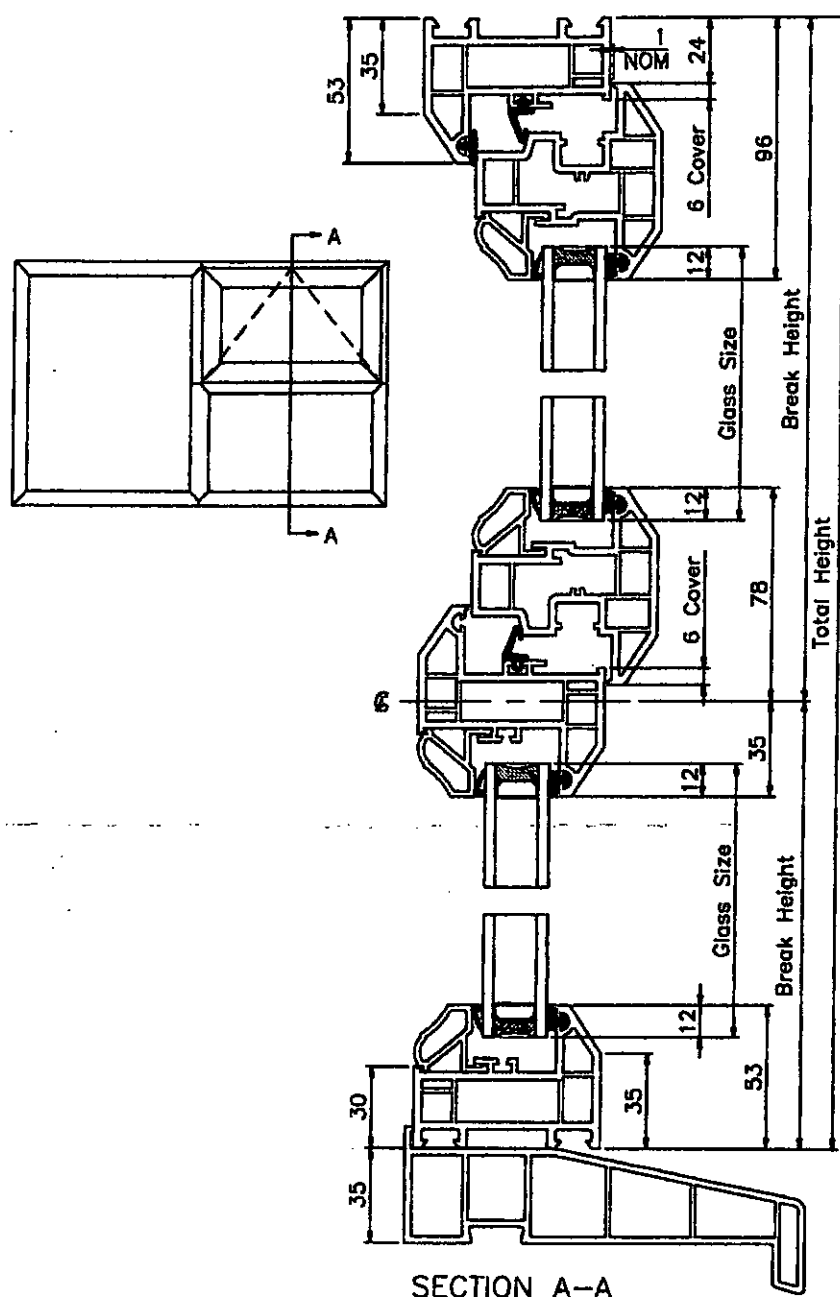

3.2. Horizontal Sections.

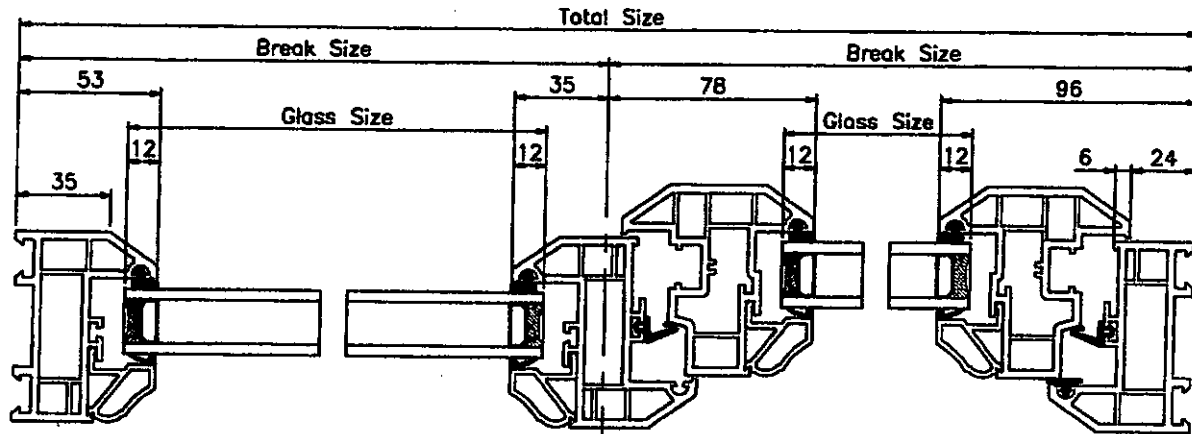

SECTION B-B

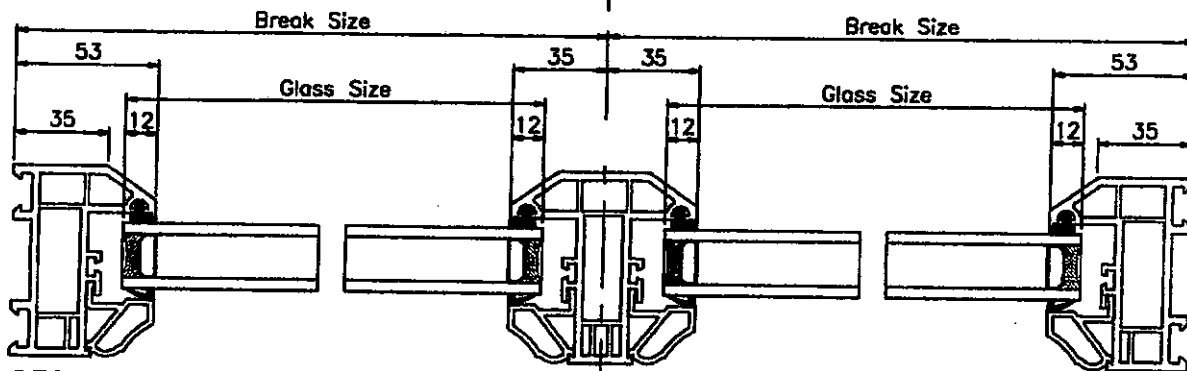

SECTION C-C

