


NOTES


ROOF - Plain concrete tiles to pitched roof.

WALLS - Mixture of painted render and face brickwork to external walls.


WINDOWS/DOORS - White framed PVC double glazed units.

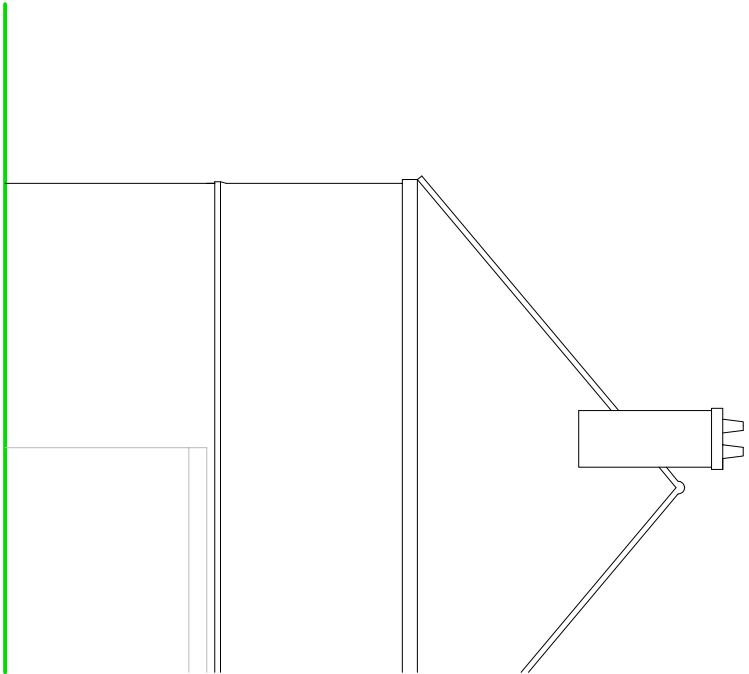


SIDE ELEVATION

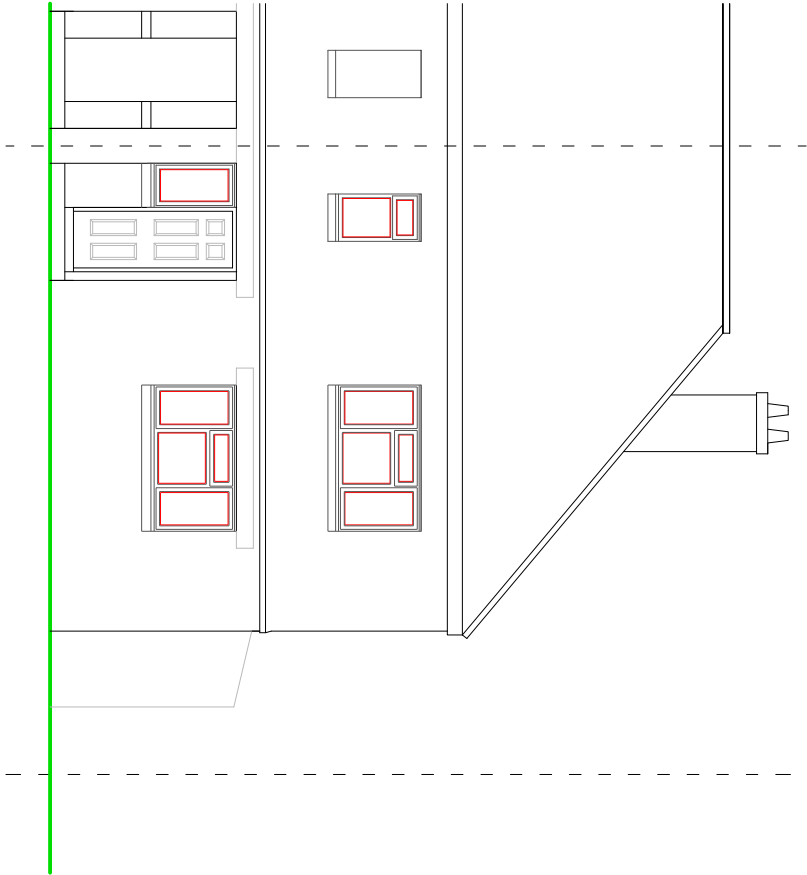

FRONT ELEVATION

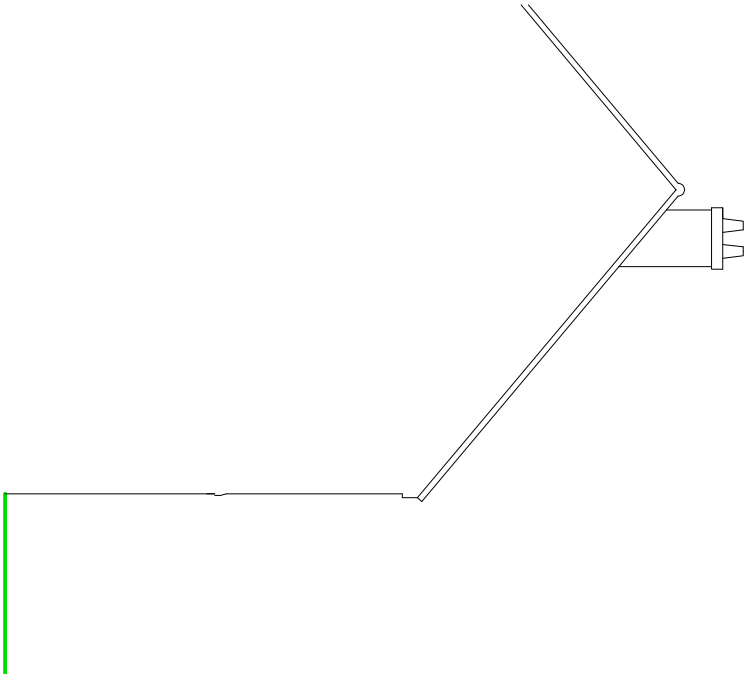

SIDE ELEVATION

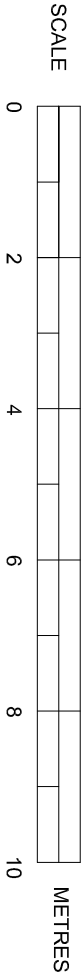

EXISTING ELEVATIONS

SUSSEX BUILDING CONSULTANCY LIMITED

78 OUTERWYKE ROAD, FELPHAM,
BOGNOR REGIS, WEST SUSSEX.

SCALE - 1/100 REV - DATE - 19/08/2019

LABC
PARTNER
3 NORTHCOTE ROAD
BOGNOR REGIS
PO21 3LZ
TEL - (01243) 861379