




Ground Floor Plan

Scale 1:100

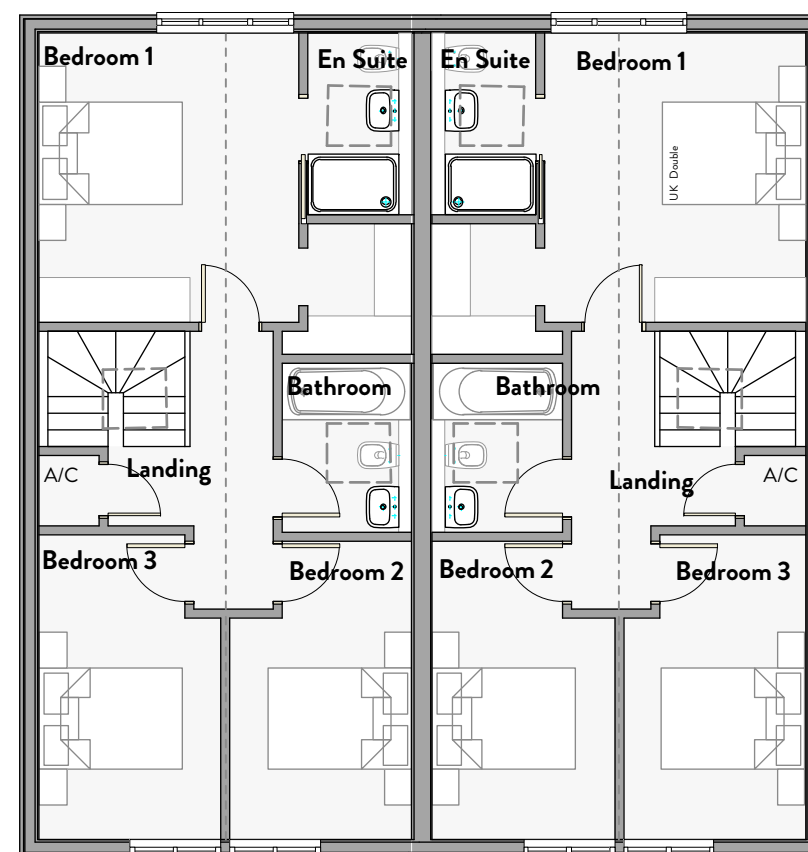

First Floor Plan

Scale 1:100

Gross Internal Areas:

51 sqm Ground Floor
52.5 sqm First Floor

Total : 103.5 sq.m

Planning Issue



physical scale in metres



32A CHURCH ROAD, CHICHESTER, WEST SUSSEX. PO19 7HL
 INFO@KINGFISHERCREATIVE.CO.UK 01243 783969
 COMPANY REGISTERED IN ENGLAND & WALES REGISTRATION NUMBER : 8644051

Proposed 2 Dwellings

Project: Land to rear of:
 7 Middleton Road
 Bognor Regis
 PO22 6BL

Date August 2020

Scale 1:100 @ A3

Revision :

Job No. 1554