



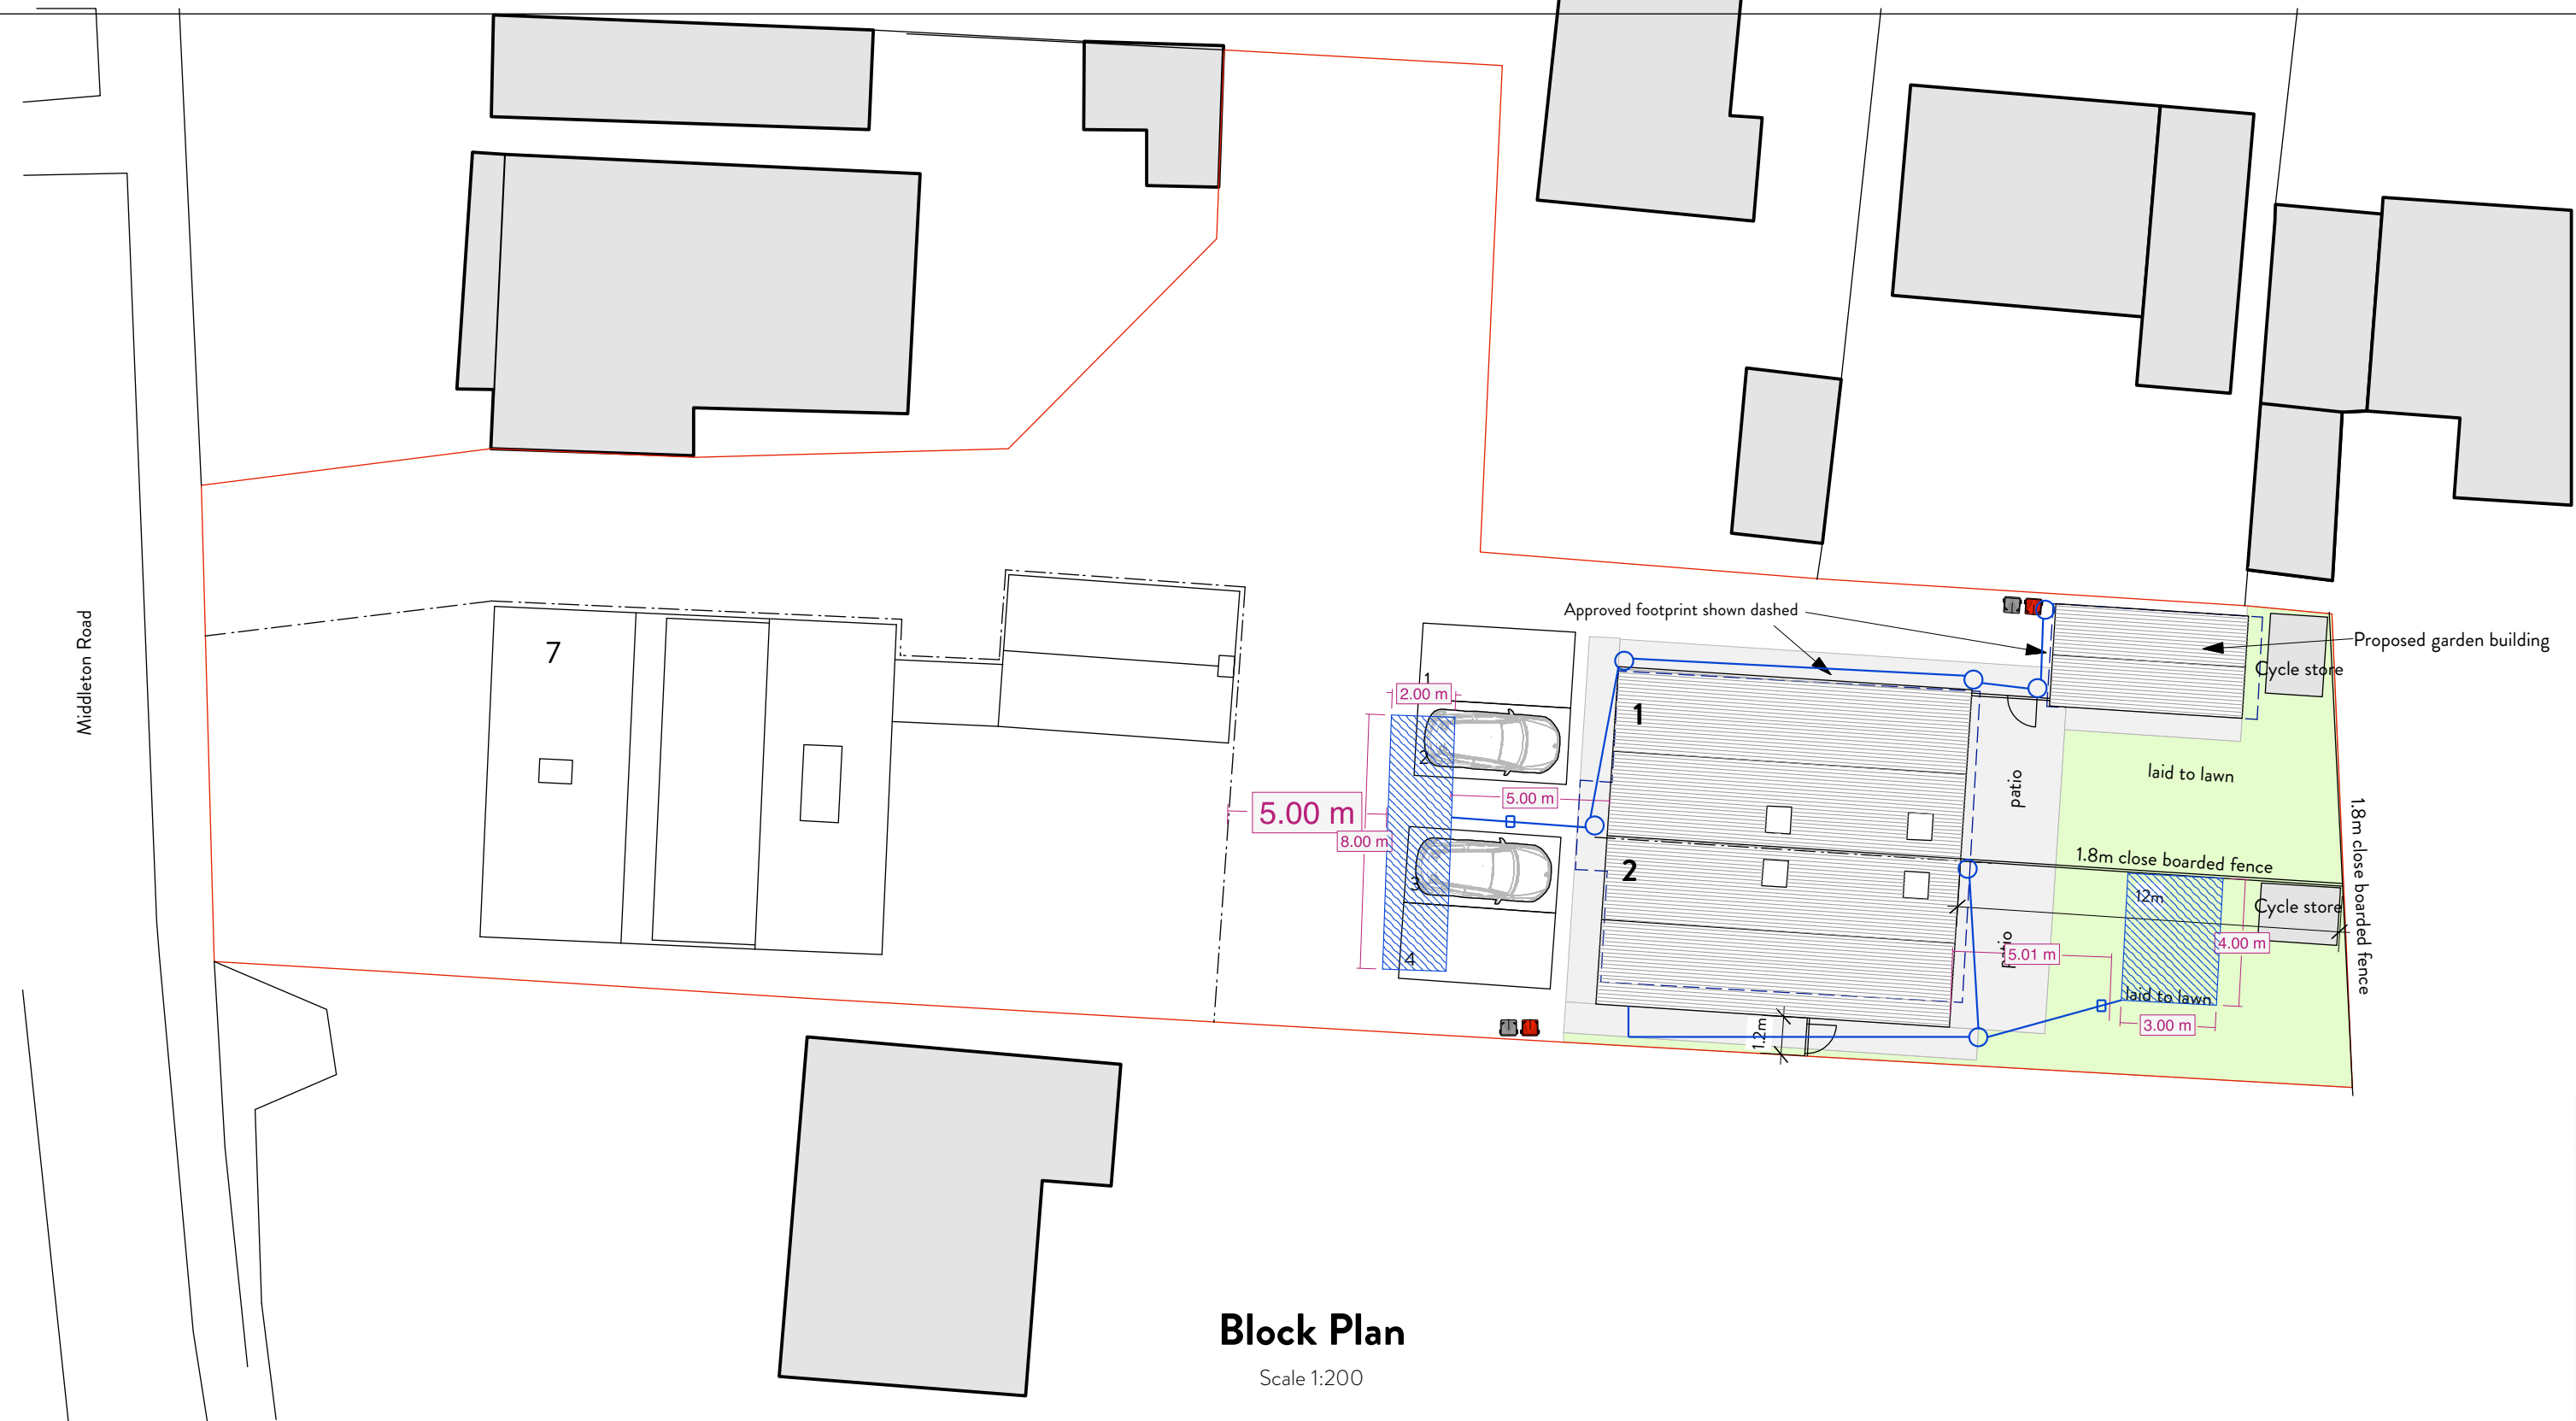

Block Plan

Scale 1:200

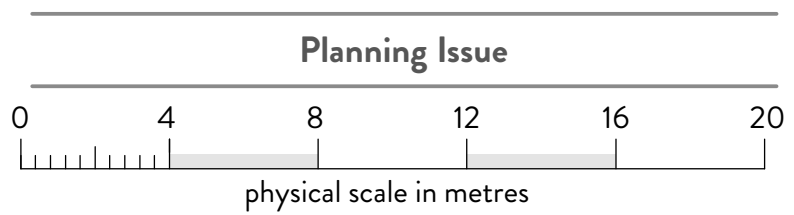

PL03 - Block Plan