



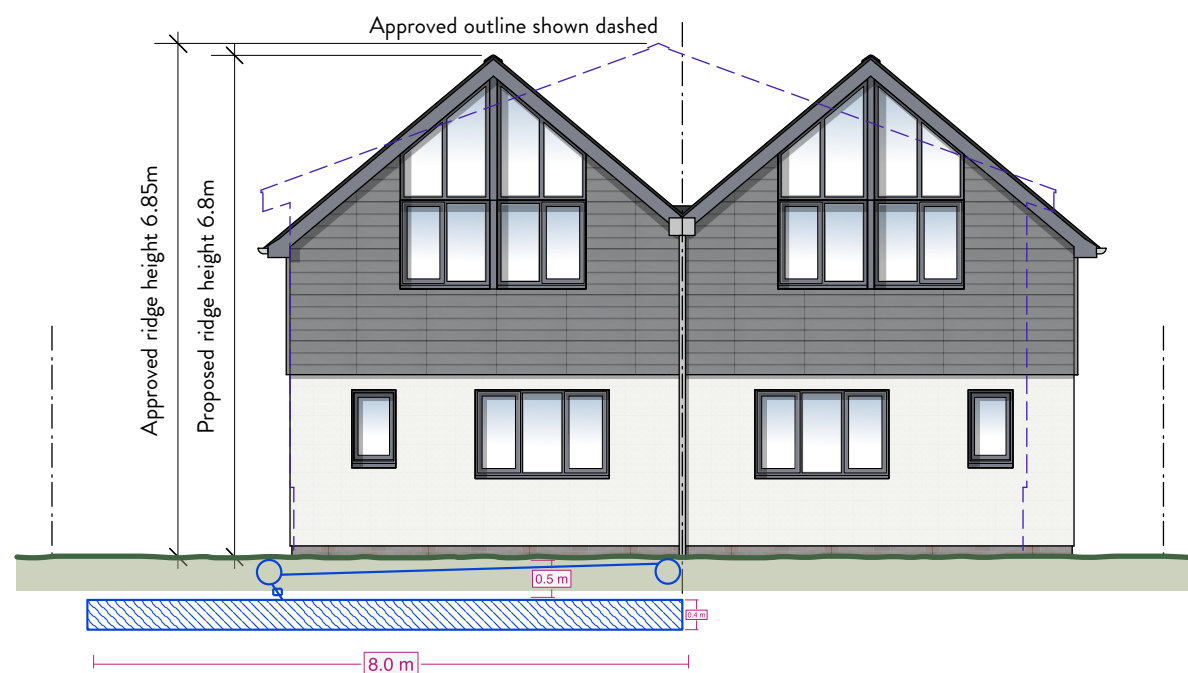


Proposed South Elevation

Scale 1:100

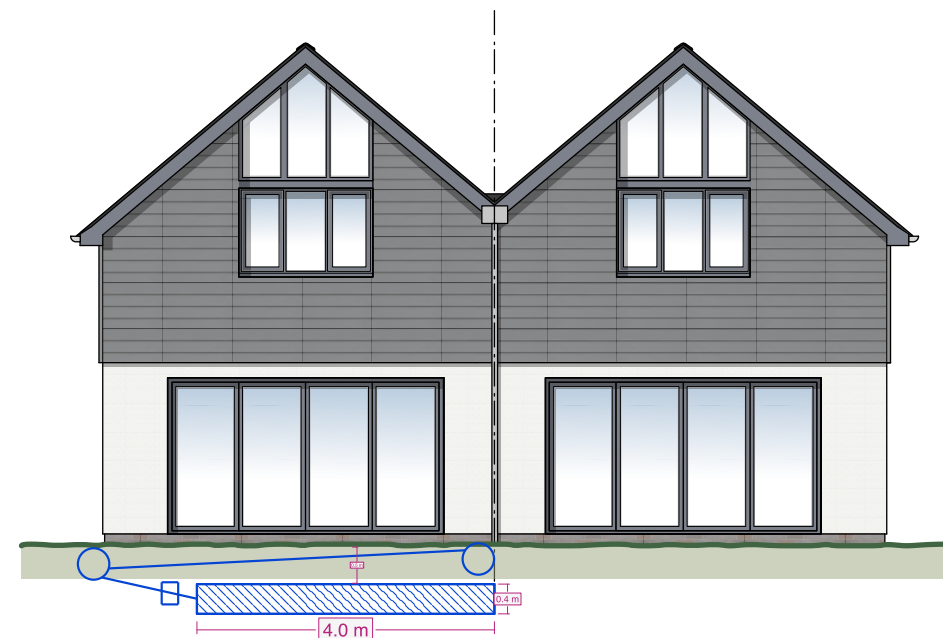

Proposed North Elevation

Scale 1:100

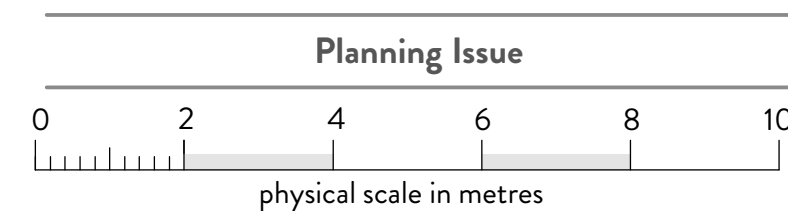

PL02 - Proposed Elevations