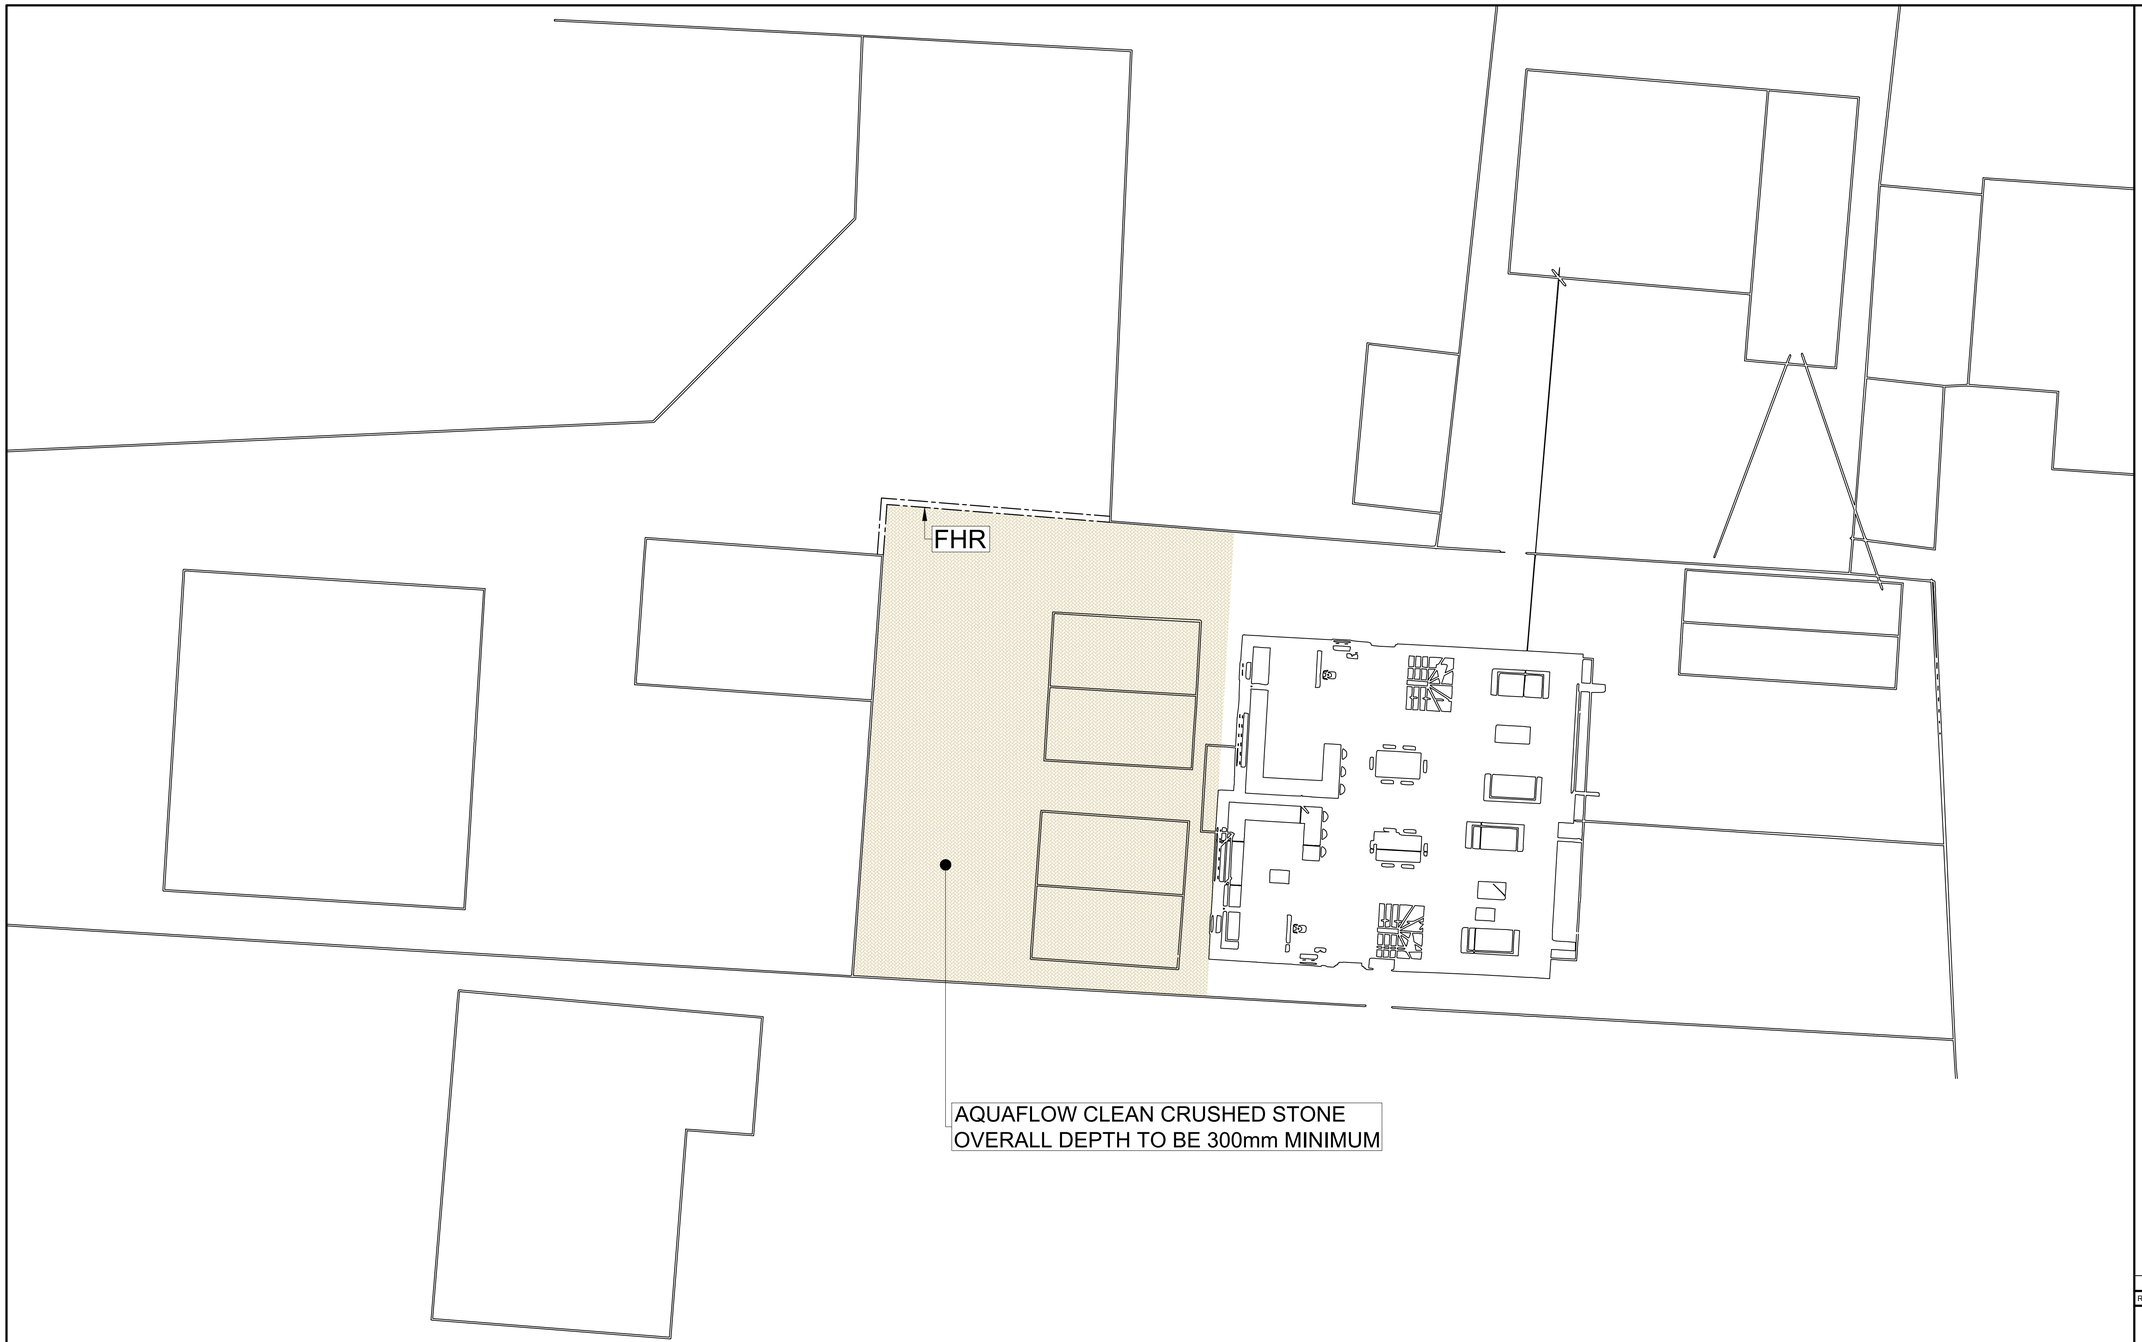

The design to which this drawing relates is protected by Copyright. In addition, certain aspects of the design and certain parts thereof are protected by Design Right. Unlicensed copying of this drawing in any form is expressly forbidden. This drawing is provided on the basis that it may not be copied or reproduced in any form without the express permission or licence from the Copyright holder and/or the owner of the Design Right (if different).

Copyright and/or Design Right licences may be obtained upon application to: (Formpave Limited).

Formpave Limited are the proprietors of a number of British and foreign patents one or more of which may be incorporated in the design shown in this drawing.

FORMPAVE RECTANGULAR AQUAFLOW BLOCKS IN PARKING

FULL HEIGHT RESTRAINT

NOTES:

1. FOR CONSTRUCTION AND FORMATION DETAILS REFER TO DRAWING FSC4375-D100
2. DRAINAGE RUNS SHOWN FOR INDICATIVE PURPOSES ONLY - TO BE DESIGNED BY OTHERS.
3. LOWER THE FORMATION LOCALLY WHERE REQUIRED TO SUIT THE INVERT LEVEL OF DISTRIBUTION BOXES

Rev. No.	Revision	Drawn By	Date
-	First Issue	B.H	10.09.2020

INNOVATORS IN FORMPAVE PERMEABLE PAVING

Quality concrete paving products

Formpave
Tufthorn Avenue, Coleford,
Gloucestershire, GL16 8PR
Tel: 01594 836999
Fax: 01594 810577
E-mail: design.services@formpave.co.uk
forterra.co.uk/formpave

FORTERRA

Project
7 MIDDLETON ROAD, FELPHAM
WEST SUSSEX

Title
AQUAFLOW PERMEABLE PAVING LAYOUT FOR PARKING AREA AND ACCESS ROAD

Scale	Date	Drawn	Checked	Approved
1:100	10.09.2020	B.H	-	-

Project No.	Drg. No.	Revision
FSC4375	D1	-

© Copyright