


A detailed street map of Limmer Lane, showing property boundaries, house numbers, and a red-outlined area. The map includes a north arrow, a scale bar (0m to 30m), and a copyright notice: "© Crown Copyright 2009. All rights reserved. Licence number 100020449. Printed Scale - 1:1250".

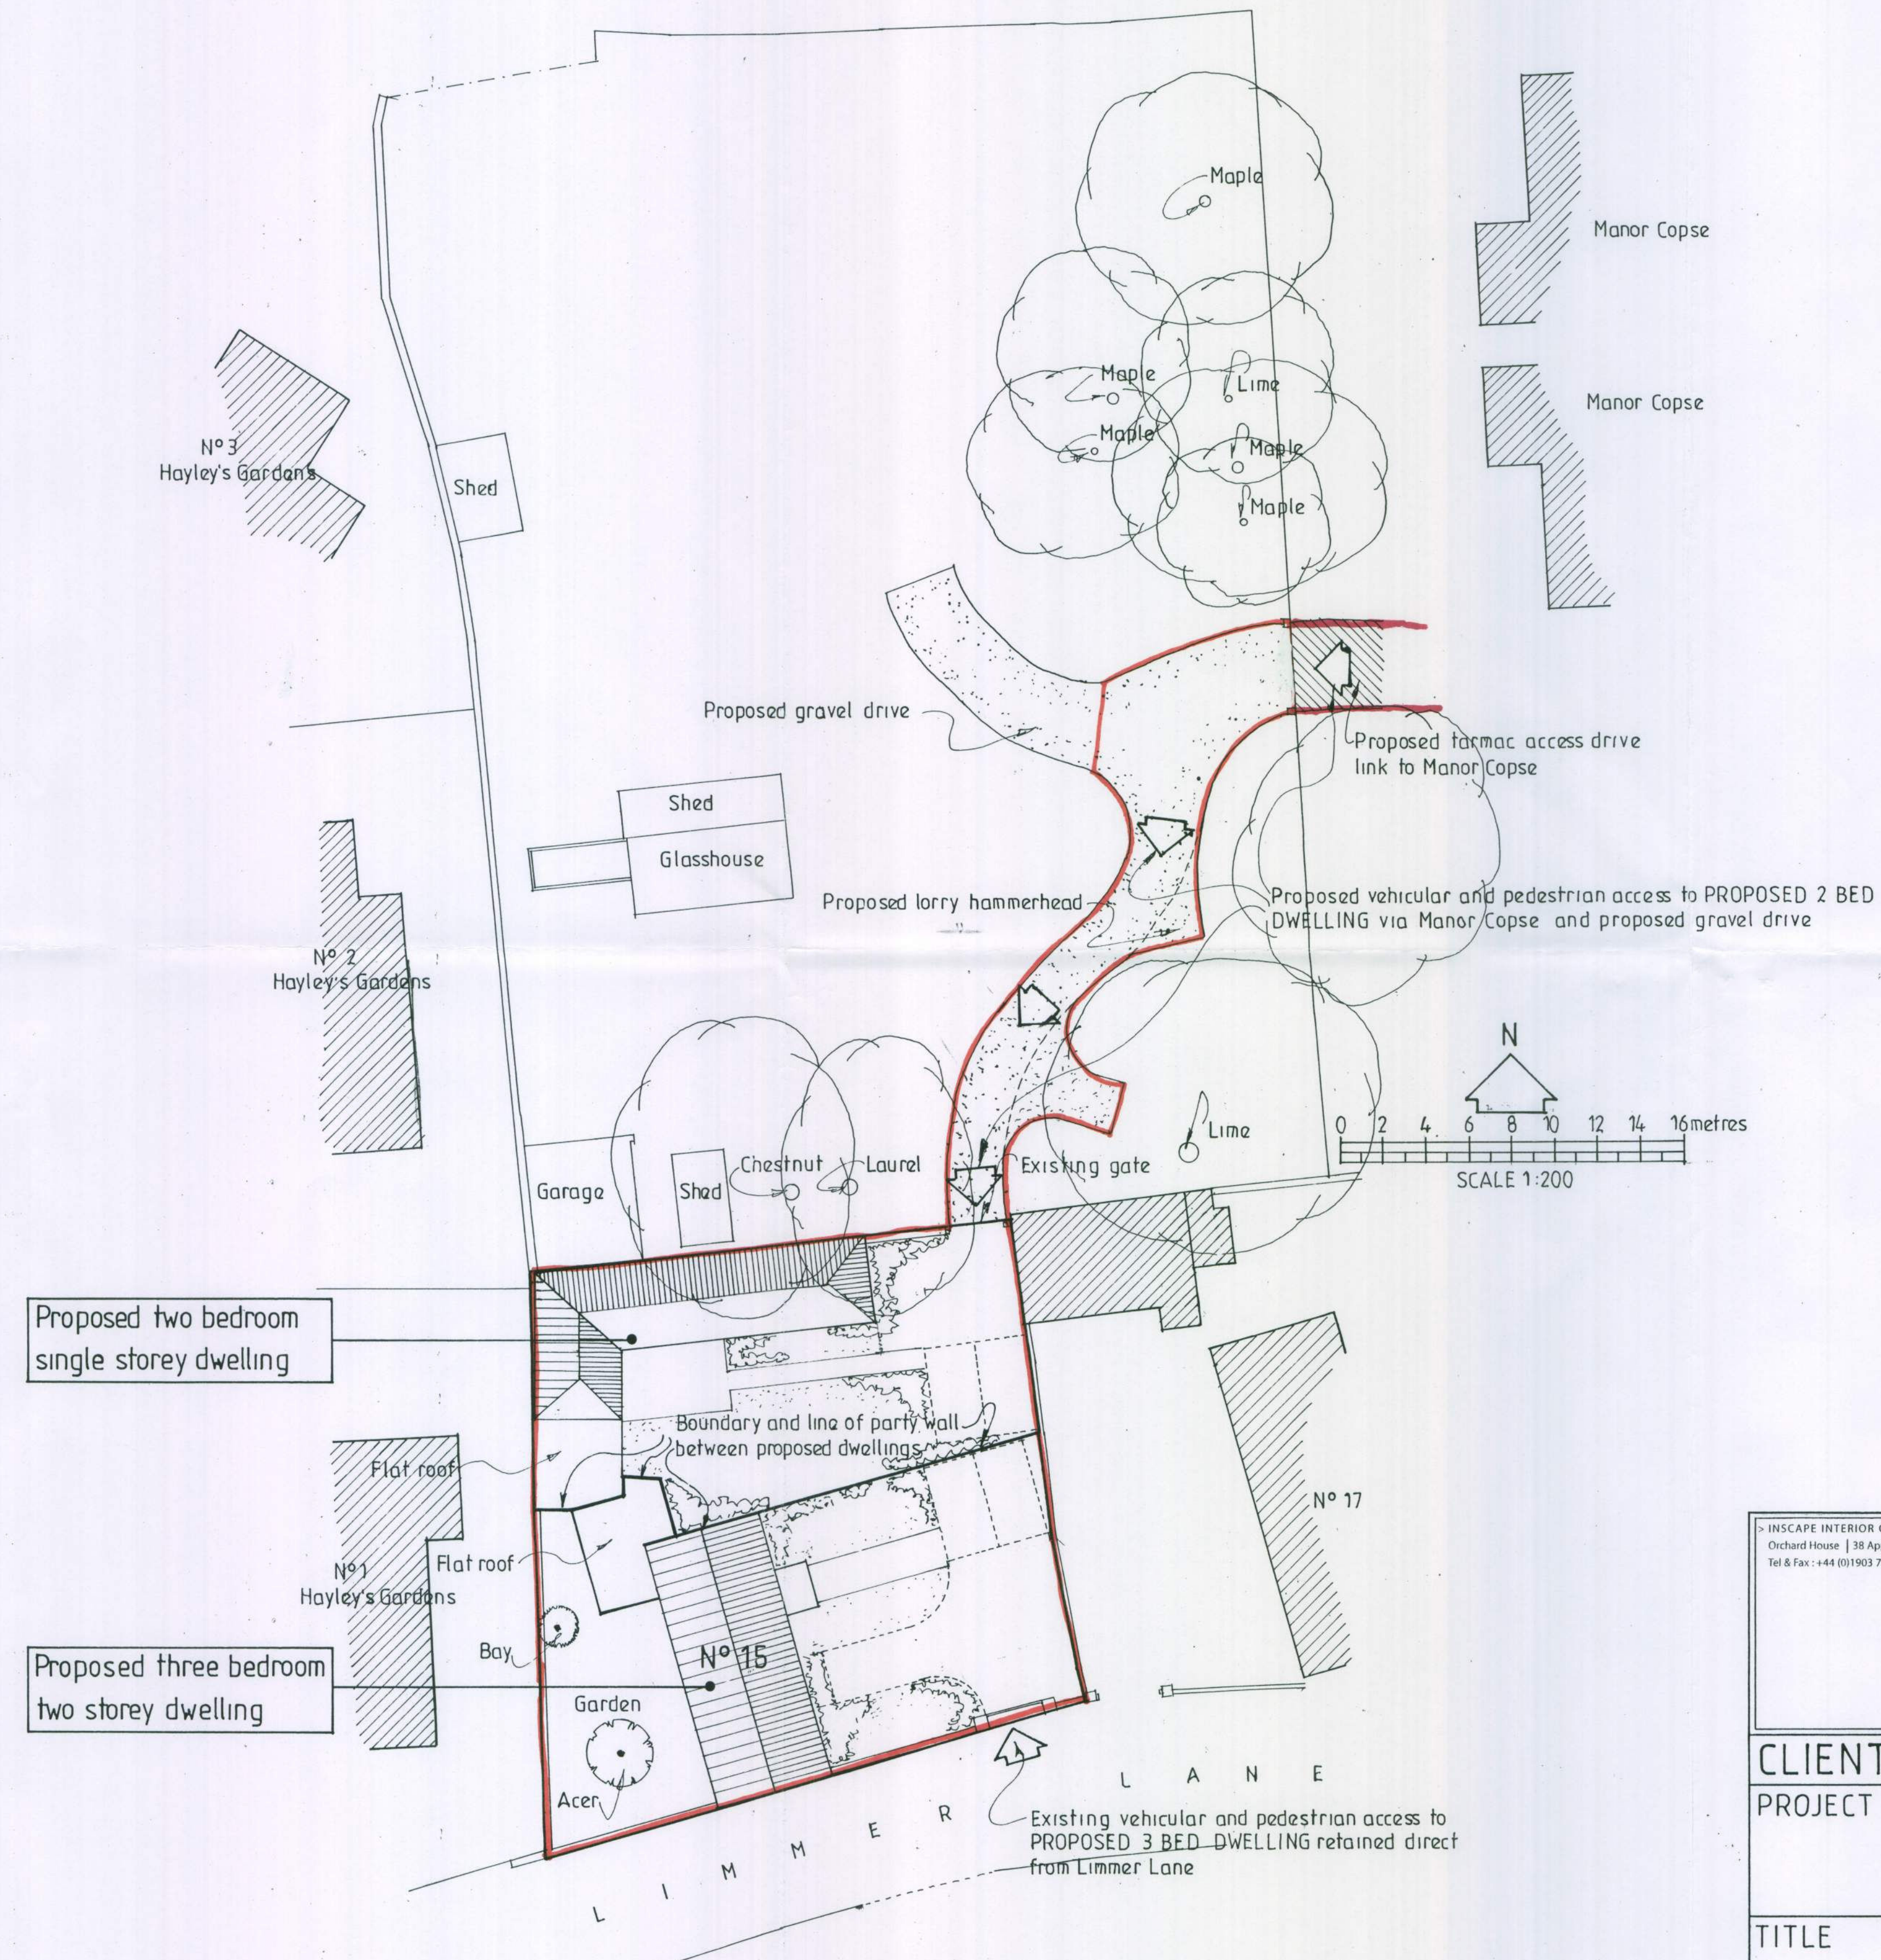

CLIENT SCL Ltd.

PROJECT	Sub-division of existing dwelling in to two units of accommodation Nº 15 Limmer Lane, Felpham.
---------	---

TITLE	LOCATION PLAN and SITE PLAN
-------	-----------------------------

DATE	SCALE	DRAWN	CLIENT APPROVED
AUGUST 2010	1:1250 and 1:200	BB	

Drawing N° RTLL - 2010 - 0'01	Rev:
-------------------------------	------