
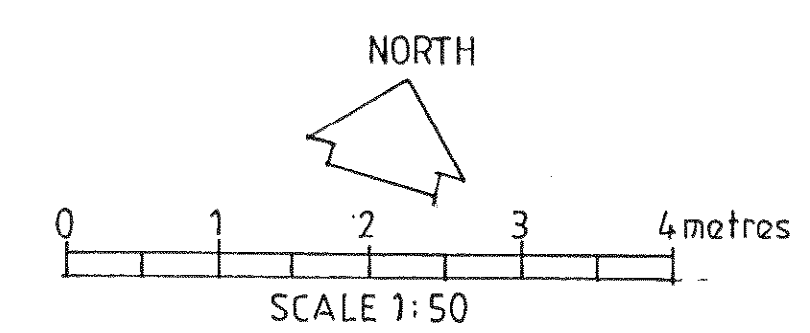


DRAWING AND DESIGN COPYRIGHT OF INScape INTERIOR CONTRACTS LTD..
NO DUPLICATION OR COPYING IS PERMITTED WITHOUT THE WRITTEN CONSENT
OF INScape INTERIOR CONTRACTS LTD..
DO NOT SCALE FROM THIS DRAWING; USE FIGURED DIMENSIONS ONLY.

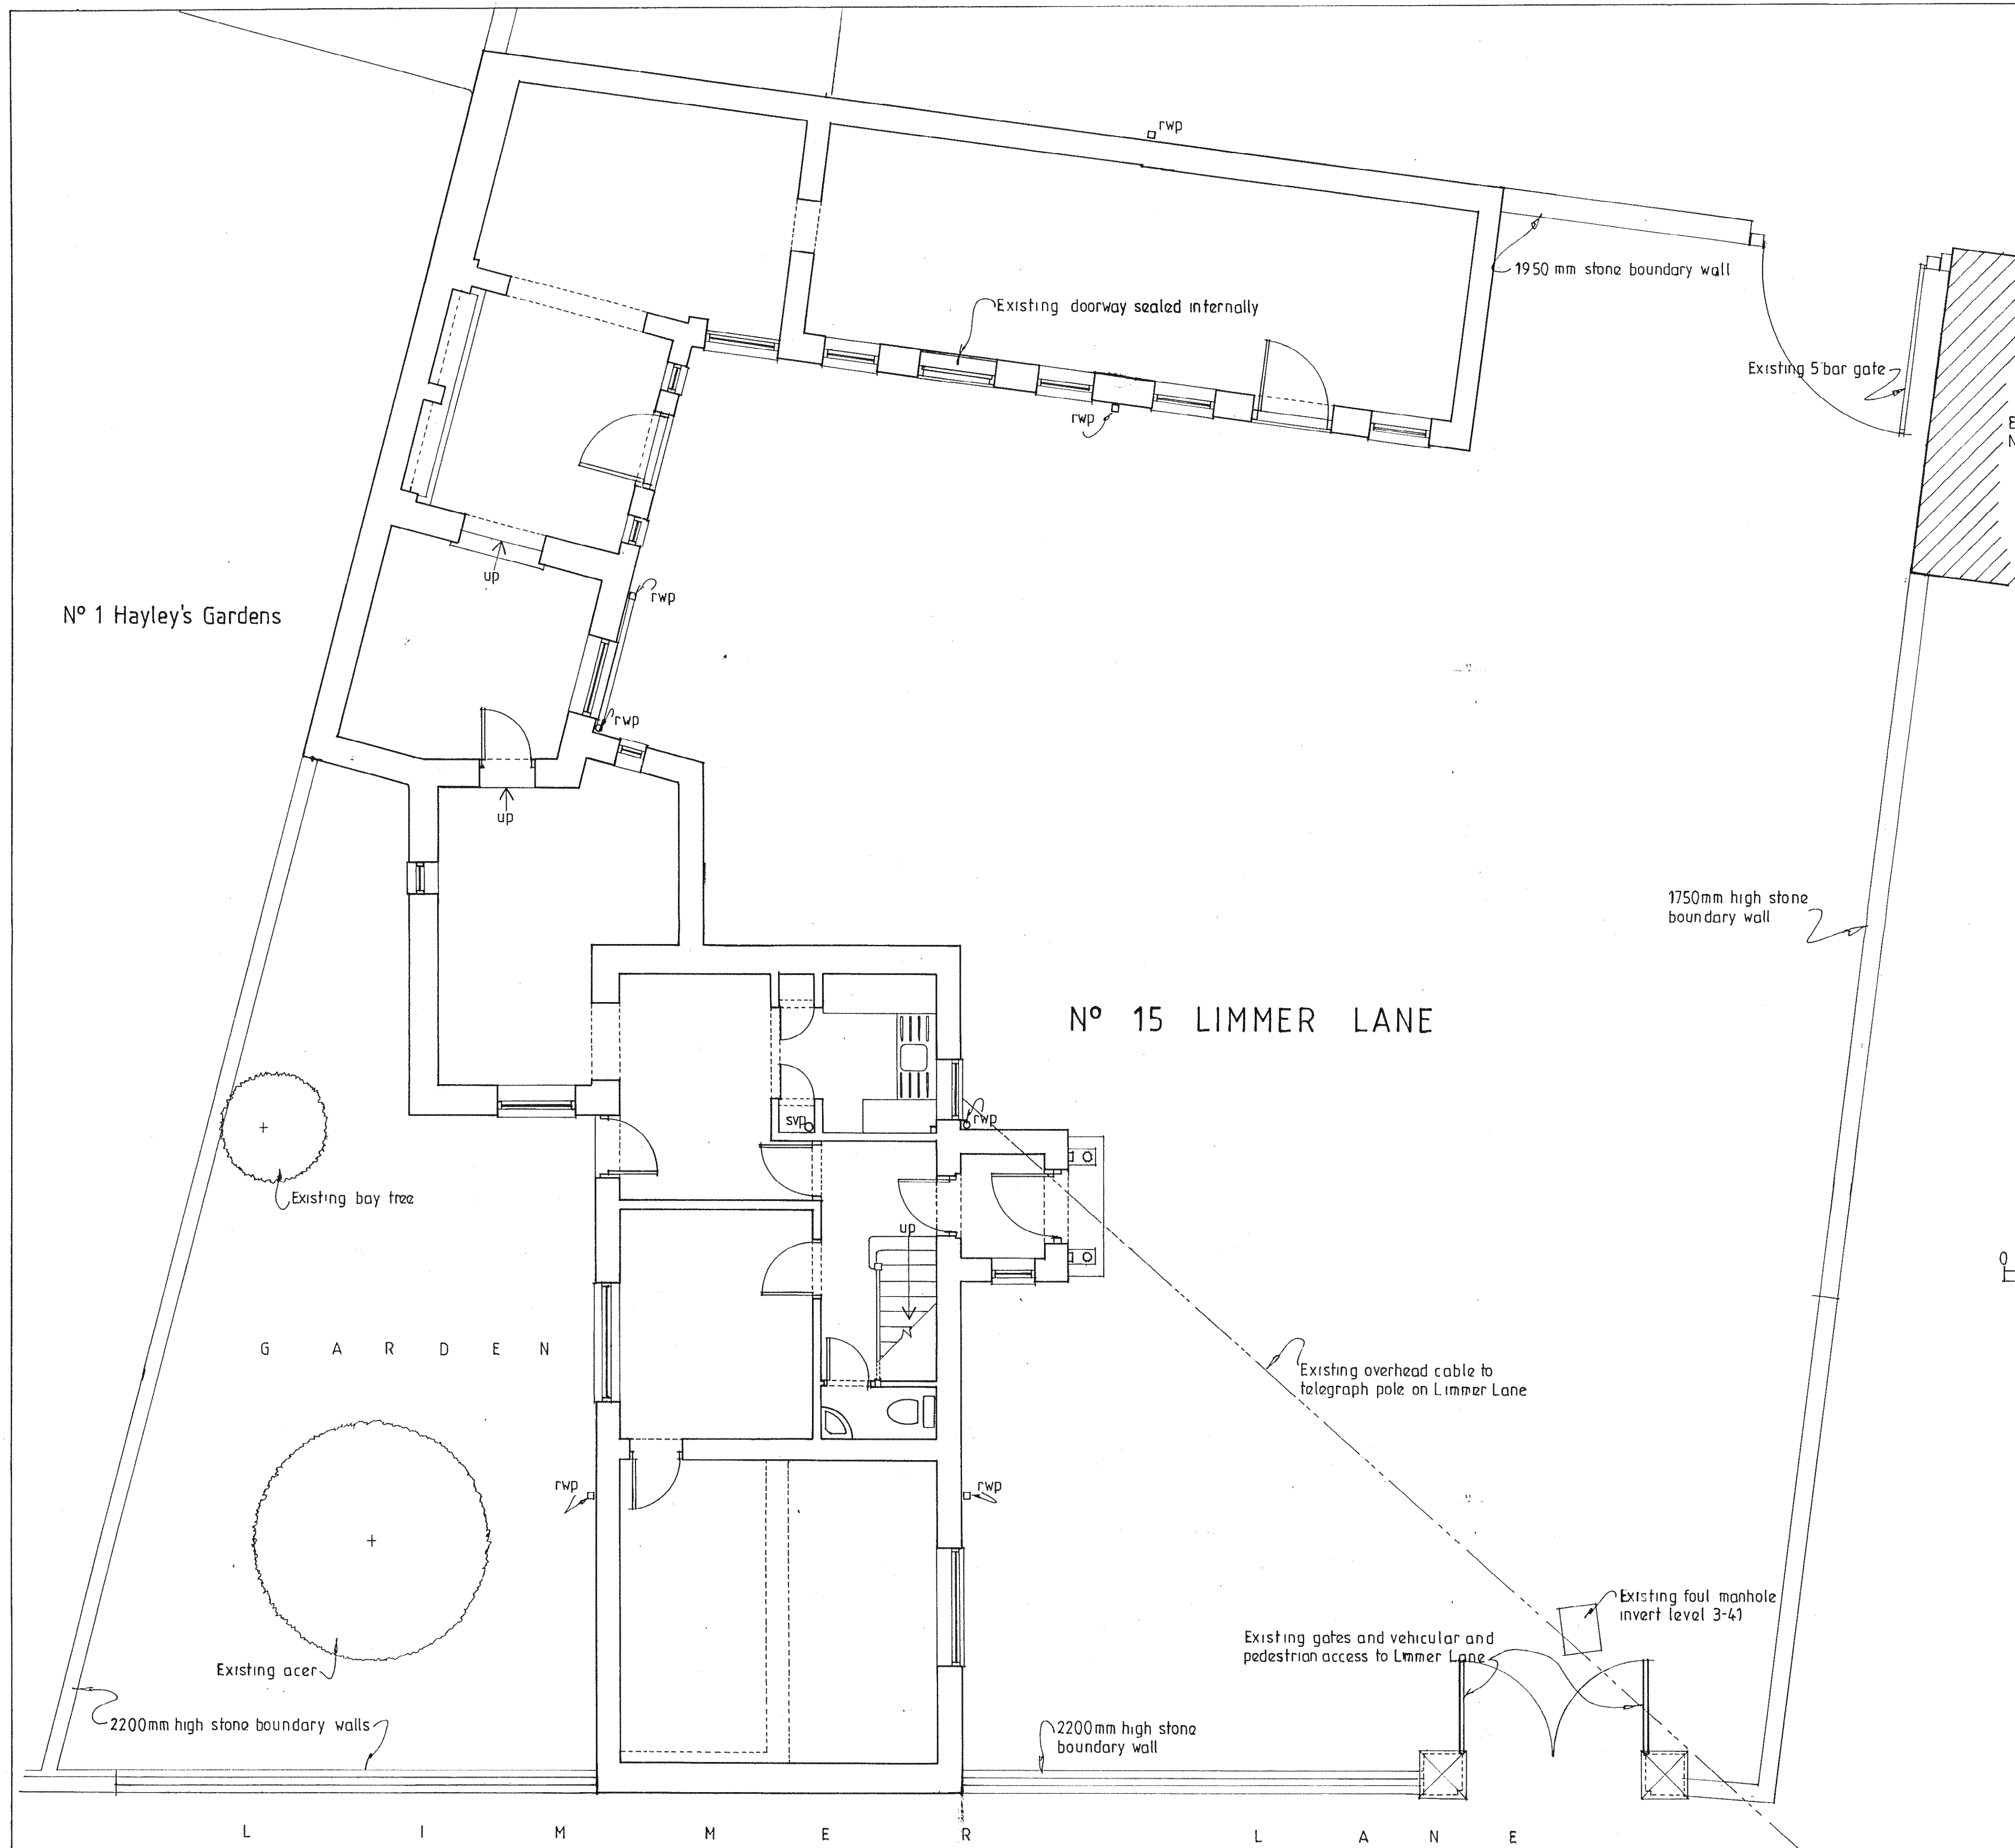

INScape INTERIOR CONTRACTS LTD.
10, South Street, Farnham, Surrey, GU14 7NF
Tel: 01253 811111 Fax: 01253 811112 Email: info@inscapeinterior.co.uk

INScape
INTERIOR
CONTRACTS

CLIENT	SCL Ltd.		
PROJECT	Sub-division of existing dwelling in to two units of accommodation N° 15 Limmer Lane, Felpham		
TITLE	GROUND FLOOR PLAN AS EXISTING		
DATE	SCALE	DRAWN	CLIENT APPROVED
AUGUST 2010	1:50	BB	
Drawing N° RTLL - 2010 - 002			Rev: