


Detailed Proposed Floor Plan

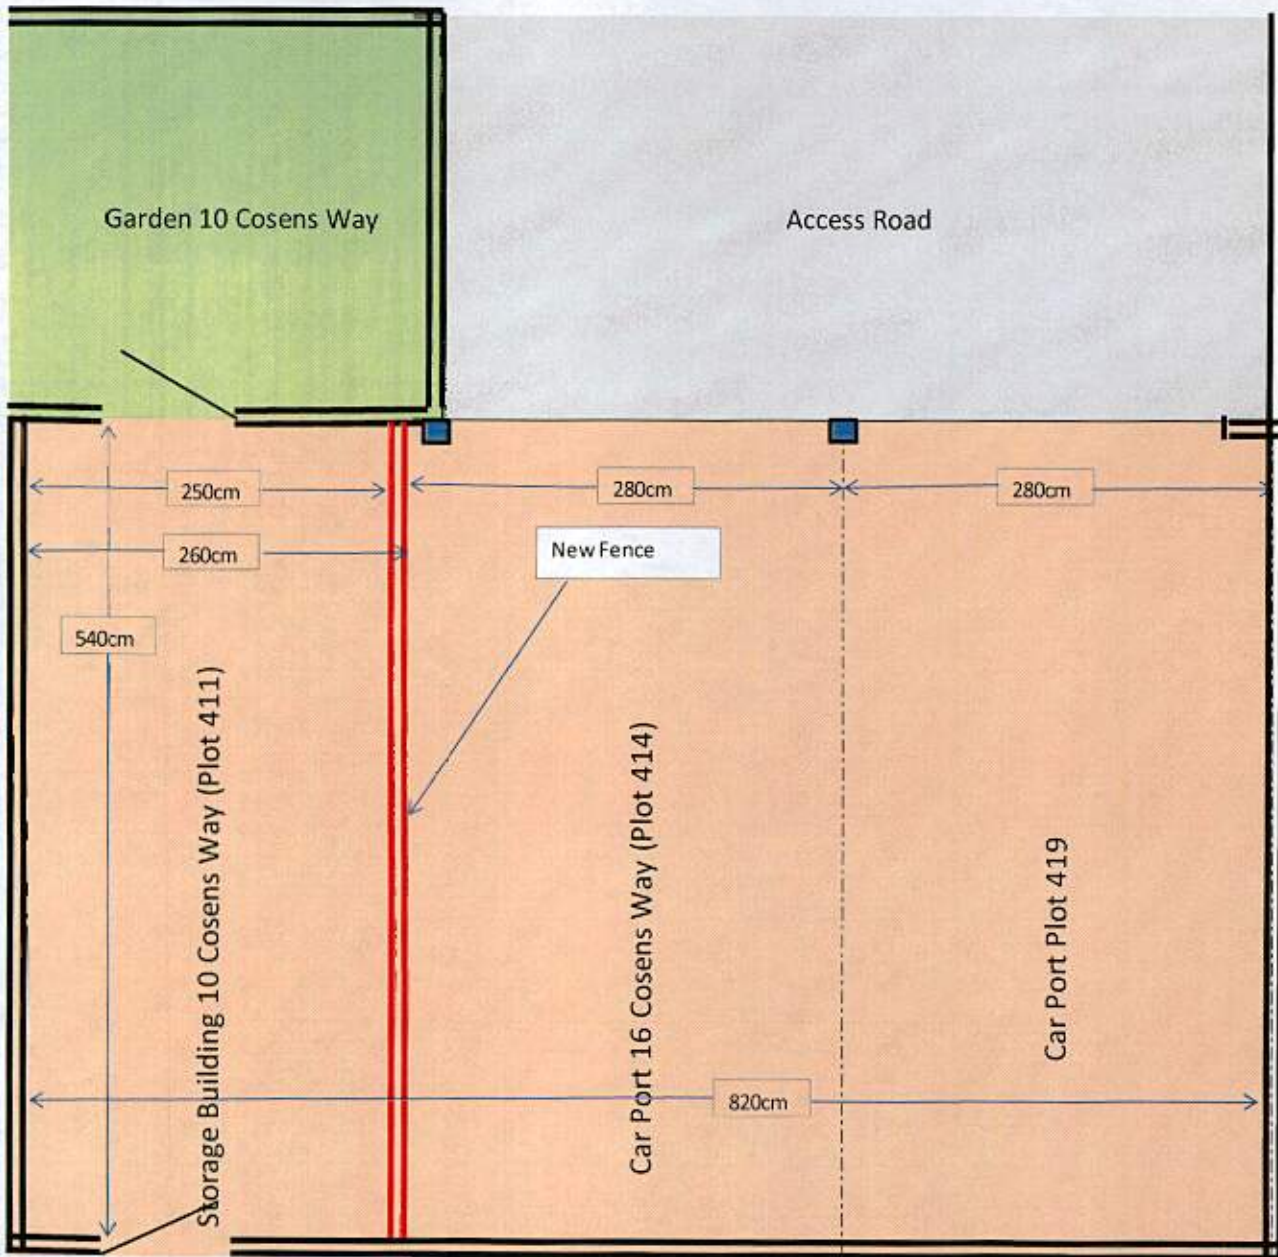

End car ports are all 280cm wide with centre car ports 260cm wide. 16 Cosens way will be extended to 280cm wide as now not in centre.

Space to be divided using shiplap fencing to a height of 2m

250cm x 540cm internal measurements

Board to separate roof void above from neighbouring car port

Storage Building for keeping bicycles, household items, Garden equipment, DIY tools and similar.

Scale 50:1

- End car ports are all 280cm wide with centre car ports 260cm wide. 16 Cosens Way car port will be extended into 10 Cosens Way car port to give width of 280cm as now not in centre.
- Wall to be constructed of Thermal Blocks up to boundary of neighbouring car port
- 250cm x 540cm internal measurements
- Wall height to be 235cm with OSB Board to separate roof void above from neighbouring car port
- Storage Building for keeping household items, garden equipment, DIY tools, bicycles and similar items.