



Plan
1 : 50


Existing

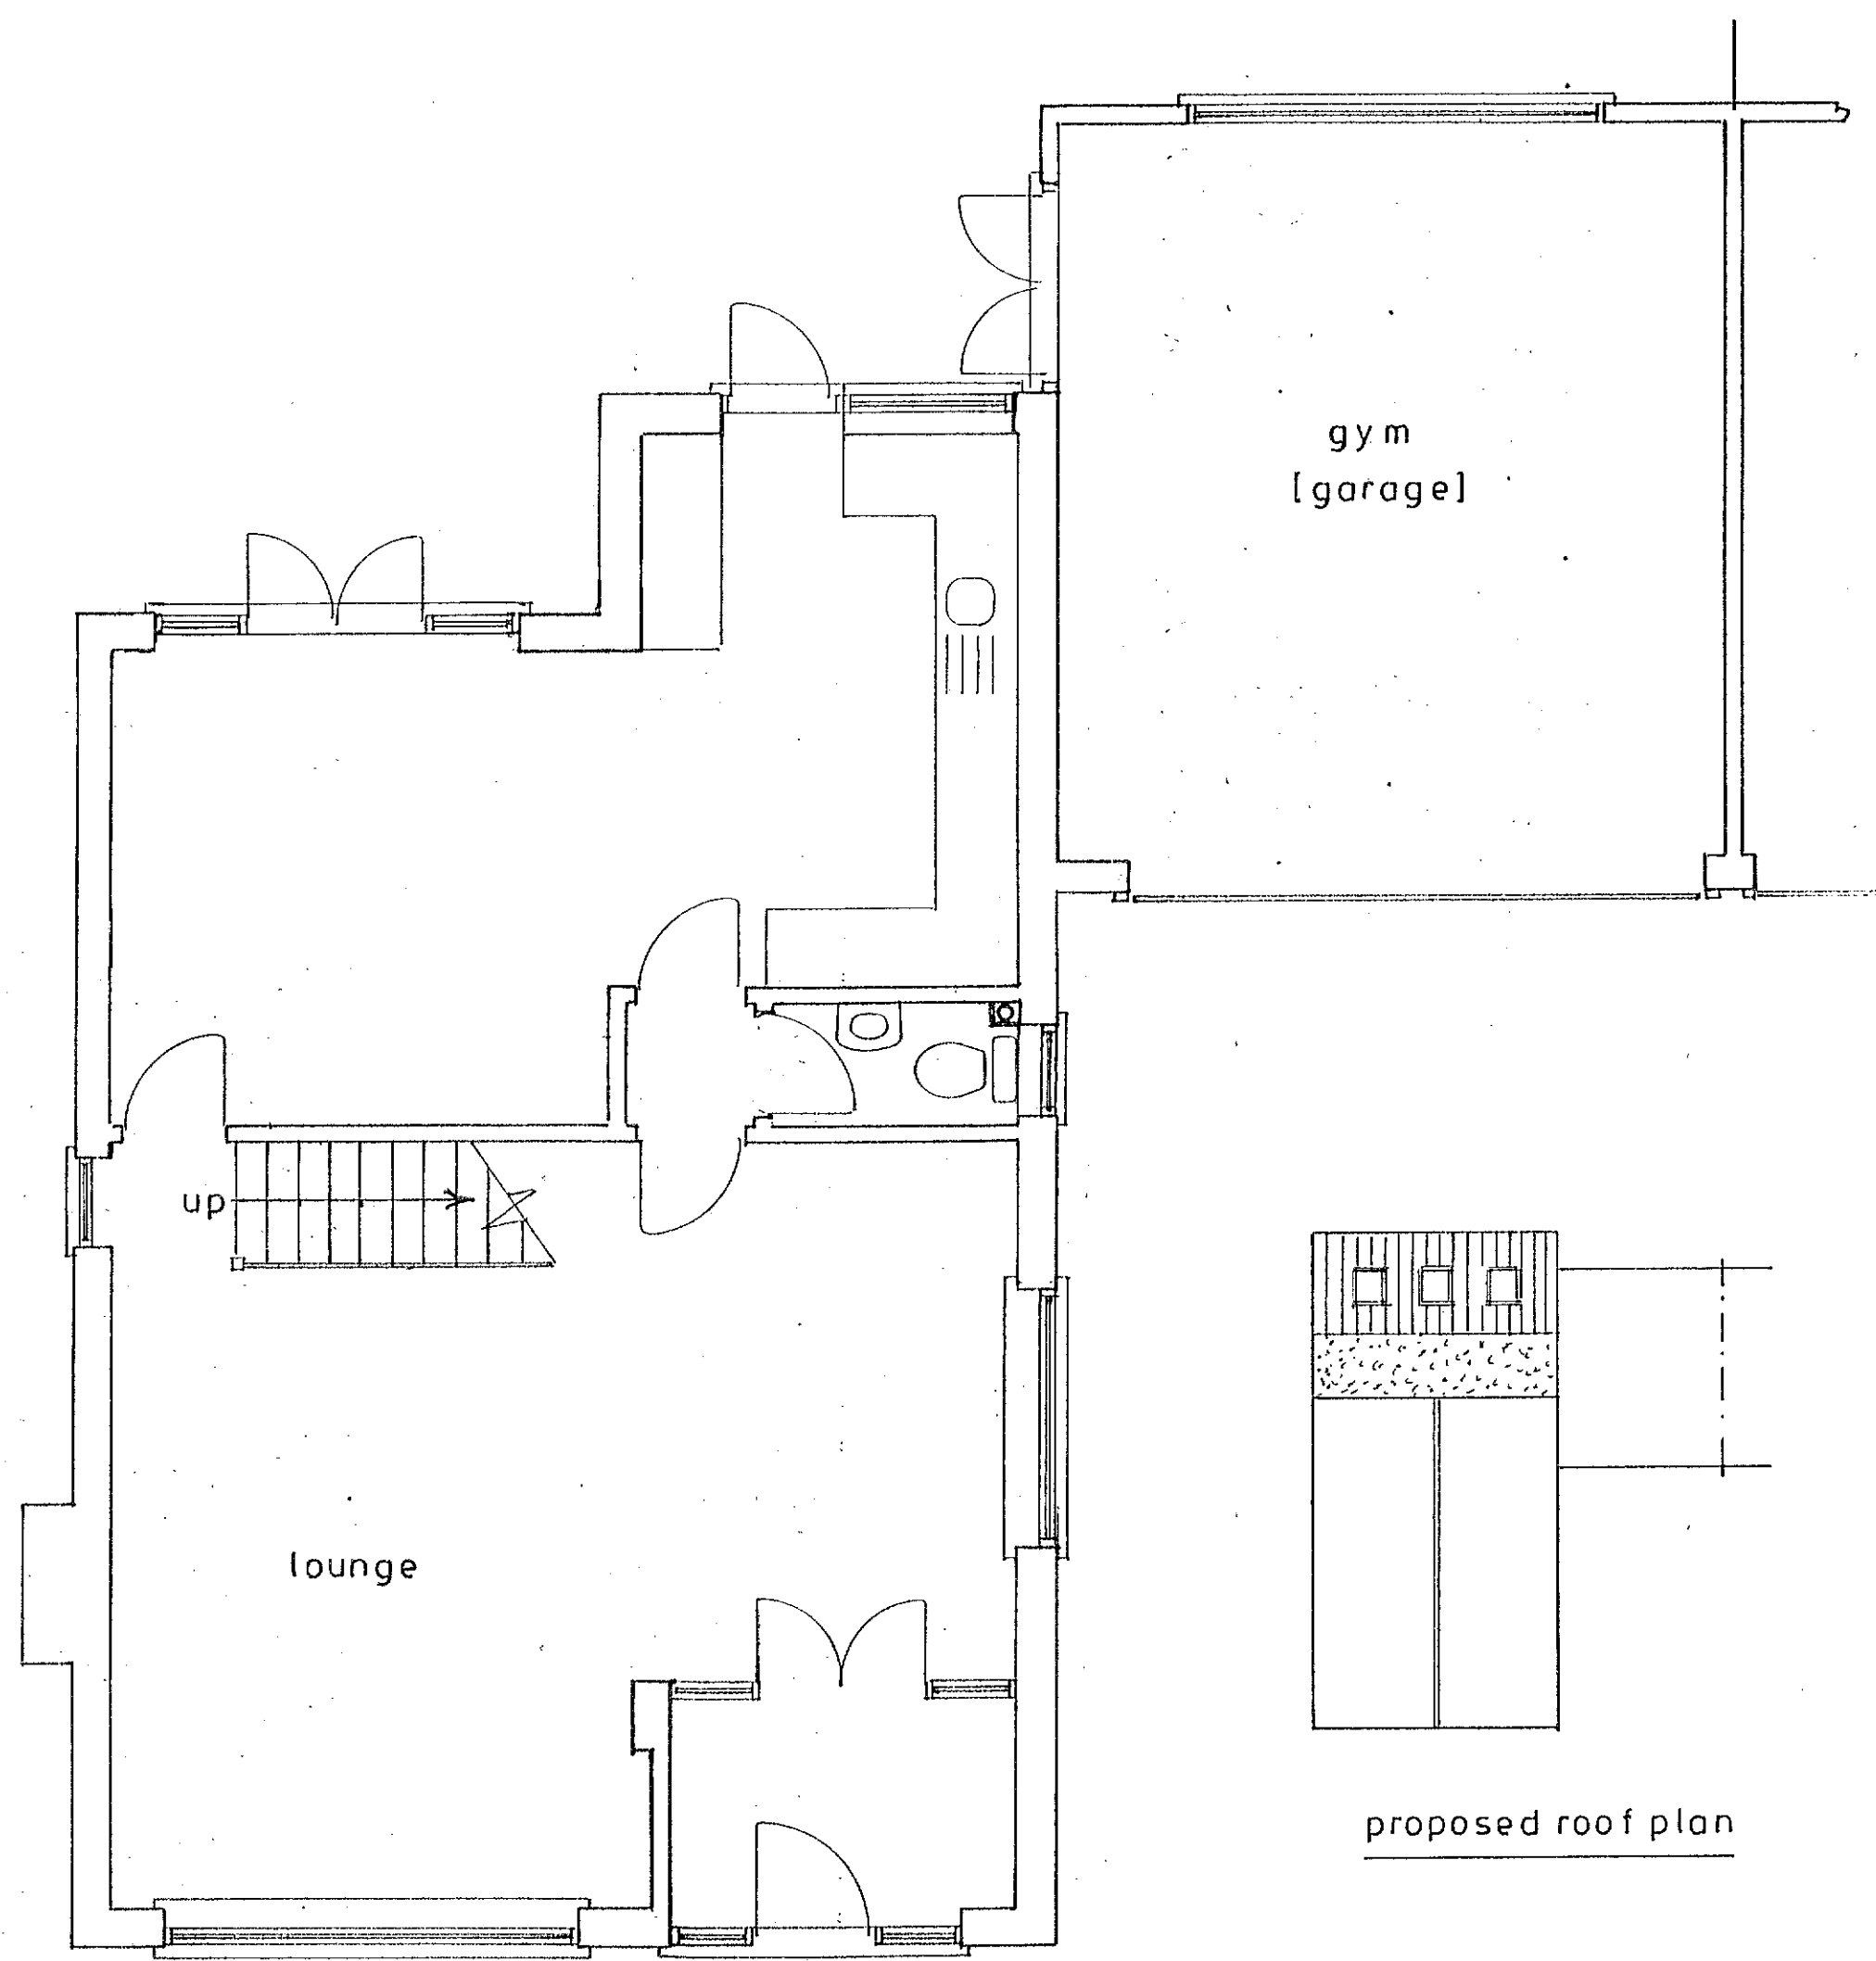


proposed roof plan

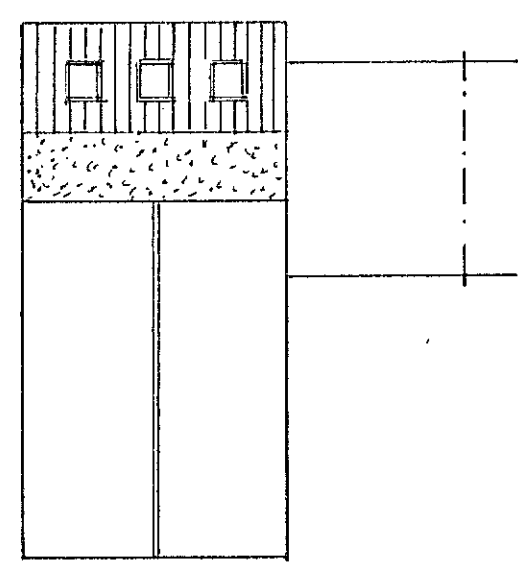

roof plan
1 : 200

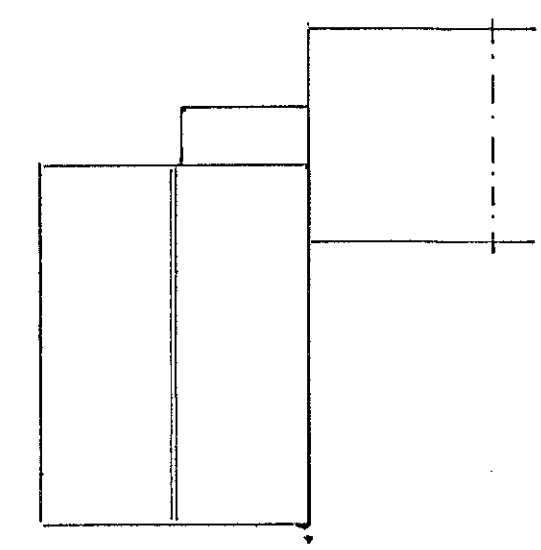


west

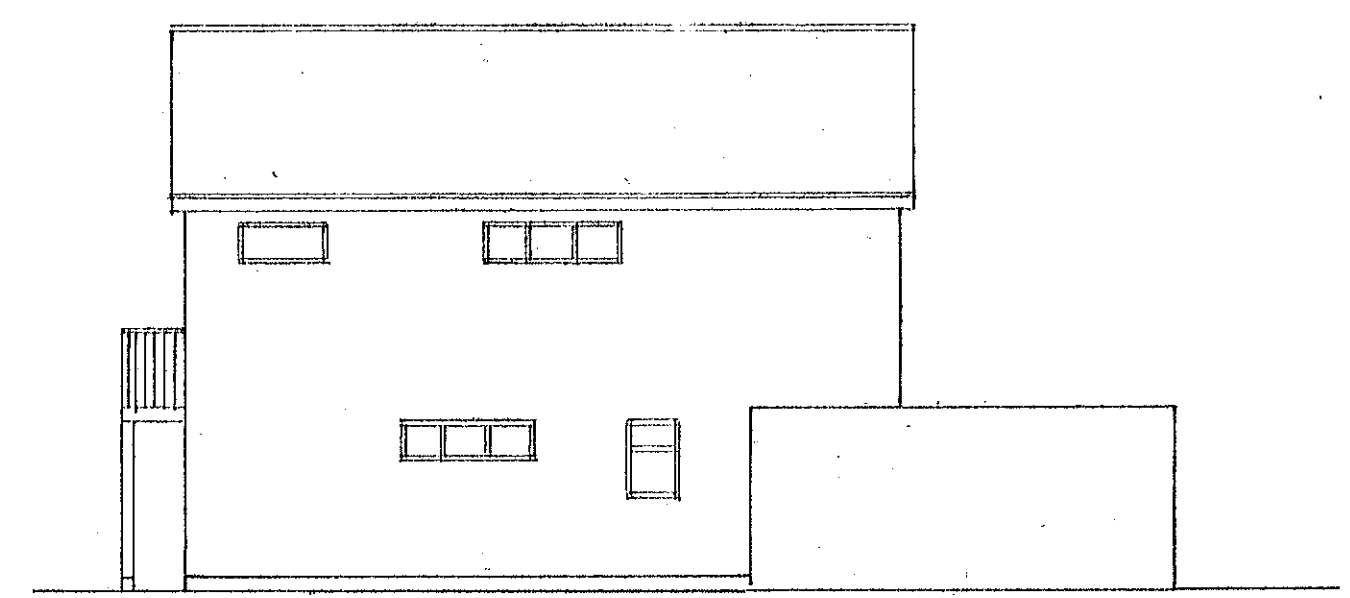

south
1 : 100



east

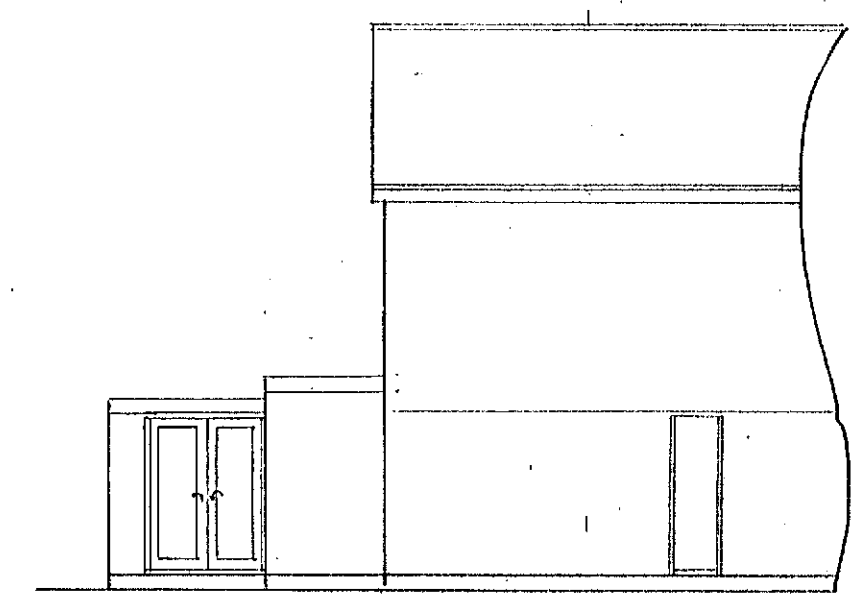

sheet 3 of 3

PROPOSED SINGLE STOREY EXTENSION AT 40, LEVERTON AVE., FELPHAM
FOR MR. & MRS. D. CUMMINGS.

Bryan Butcher
Rainbow Cottage
Nyetimber Lane
Bognor Regis PO21 3JX
01243 266871
07973 233442
bryan.butcher@btinternet.com
www.bryanbutcher.com