

REVISIONS

CHGE	LTR	DESCRIPTION	DB	DATE

56mm HEAD SECTION AVAILABLE
ONLY IF TRICKLE VENTS ARE NOT REQUIRED.
ONLY IF TRICKLE VENTS ARE NOT REQUIRED.


HEAD DRIP OPTION AVAILABLE.
READ WITH CW42A & CW42C

TRICKLE VENT THROUGH
68mm HEAD ONLY.

3 MOULDINGS
AVAILABLE.
— SQUARE MOULD
— OVOLO MOULD SHOWN
— LAMBS TONGUE

3 MOULDINGS
AVAILABLE.
— SQUARE MOULD
— OVOLO MOULD SHOWN
— LAMBS TONGUE

OPTION FOR 90mm
CILL IF REQUIRED.

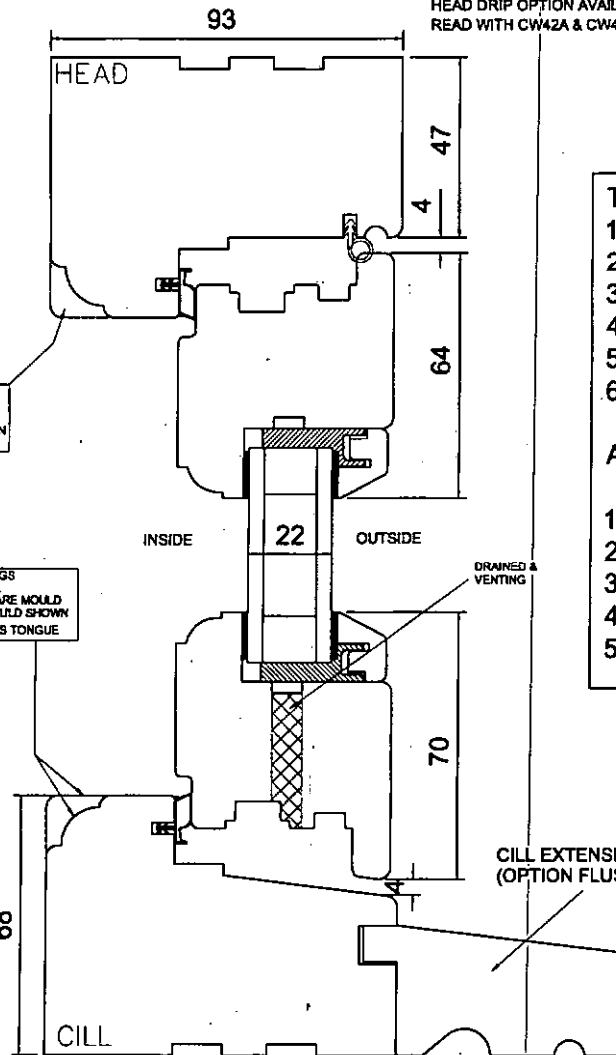

Test Data BS644.

1. BS6375 part 1 & 2. weather performance.
2. BS7950 Enhanced security.
3. Secure By Design.
4. 40 db Acoustic sound reduction.
5. 1.4 U-value with argon fill glass units.
6. BFRG energy rated A & B.

Additional information.

1. 3 coats paint finish as standard.
2. heart wood engineered Laminated larch.
3. Sapele sill and sill projection.
4. security clip glazing bead system (no pins).
5. Drained and vents glazing system.



TOLERANCES UNLESS OTHERWISE SPECIFIED	
ALL DIMENSIONS IN MM	
ALL LINEAR DIMENSIONS ± 0.4	
ALL ANGLE DIMENSIONS $\pm 0.5^\circ$	
BREAK ALL SHARP EDGES 0.5	
THIRD ANGLE PROJECTION	

TOWER BUSINESS PARK, KELVEDON ROAD.
TIPTREE, ESSEX.
COG 013
Tel: 01521 818135 FAX: 01521 818175
EMAIL: sales@mumfordwood.com
WEB: www.mumfordwood.com

PRODUCT RANGE:

Conservation ECO

TITLE

HEAD & CILL SECTION

SCALE

1:2

DRAWN BY:

OTD

DRAWING No:

CW01-S

REV:

A

DATE DRAWN:

29-01-10

SHEET: 1 OF 1