

ENERGY RATED B VERTICAL SLIDING SASH Conservation Eco Sash B (B rated).

TIMBER SPECIFICATIONS.

- FRAME (32mm HEAD & 32mm JAMBS) (68mm CILL & 43mm MEETING RAIL)
- SASH (64mm TOP RAIL & STILES) (94mm BOTTOM RAIL).
- GLASS (4mm Diamant / 14mm ARGON / 4mm SOFT COAT LOW E.
(SOFT COAT LOW E = PLANITHERM TOTAL).
(Diamant = LOW IRON GLASS).
- GLASS SPACER (SWISSPACER V -STANDARD COLOUR WHITE).
- OPTIONAL COLOURS LIGHT GREY & BLACK.


- 1.OBSCURE GLASS WILL HAVE THE SAME ENERGY RATING.
- 2. THE GLASS THICKNESS CAN NOT CHANGE AS THIS WILL AFFECT THE ENERGY RATING.
- 3. LAMINATED GLASS CAN NOT BE USED FOR THIS ENERGY RATING.
- 4. TIMBER SECTION SIZE CAN NOT CHANGE FROM THESE SPECIFICATION AS THIS WILL AFFECT THE ENERGY RATING.

TEST DATA FOR THIS WINDOW.


- 1. BS6375 PARTS = EN1026:2000 AIR PERMEABILITY CLASS 3
1 & 2 EN 1027:2000 WATERTIGHTNESS CLASS 7A
EN12211:2000 RISISTANCE TO WIND LOAD CLASS C5.
- 2. OVERALL FRAME U-VALUE 1.43
- 3. GLASS CENTRE PANE U-VALUE 1.189

CILL PROJECTION OPTIONS.

- 60mm CILL PROJECTION SHOWN.
- OPTIONAL 35mm, 85mm AND 110mm WITH THIS 68mm CILL.
- 44mm FRAME SECTIONS WILL NOT HAVE AN ENERGY RATING.
- 57mm FRAME SECTIONS WILL NOT HAVE AN ENERGY RATING.
- 64mm & 44mm MULLION CAN BE USED.

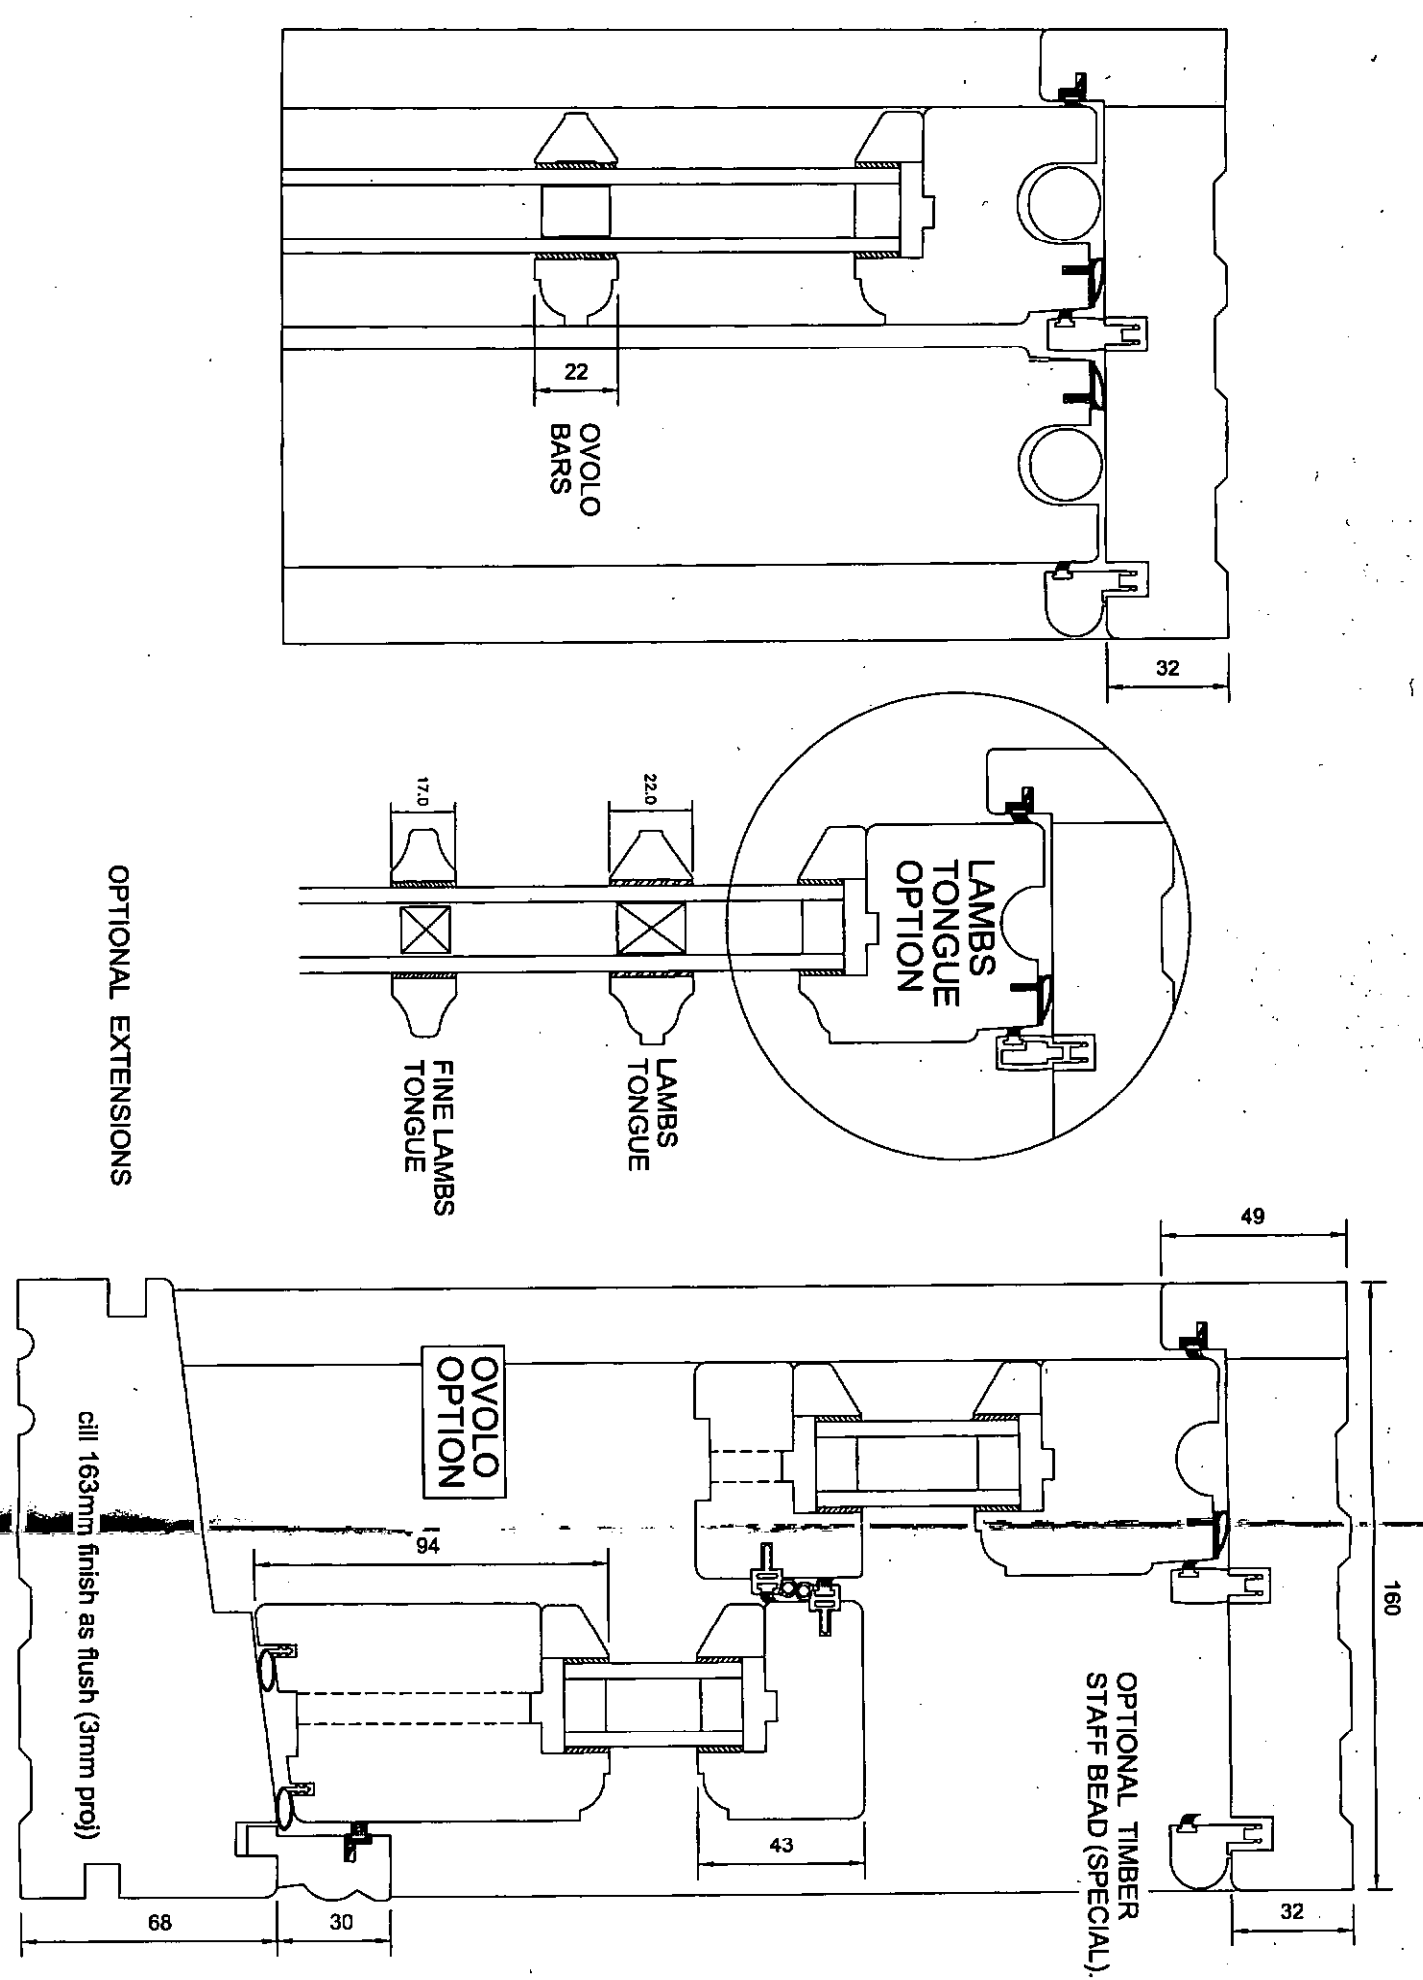

OPTIONAL EXTENSIONS

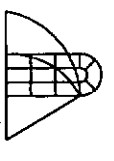Copyright Mumford & Wood Ltd 2008									
PRODUCTION		CUSTOMER		drawing no.		DATA01			
approved by				revision		rev	by	date	description
sign				date	13-01-10				
date				dm	OTD	scale	1:2		
title CONSERVATION ECO SASH B									
SPRING BALANCE HEAD / CILL & JAMB DETAIL									
ENERGY RATED SECTIONS (RATING B)									
									
Mumford & Wood Limited, Tower Business Park, Kelvedon Road, Tiptree, Essex CO5 0LX Tel: (01621) 818155 Fax: (01621) 818175 Web: www.mumfordwood.com									