


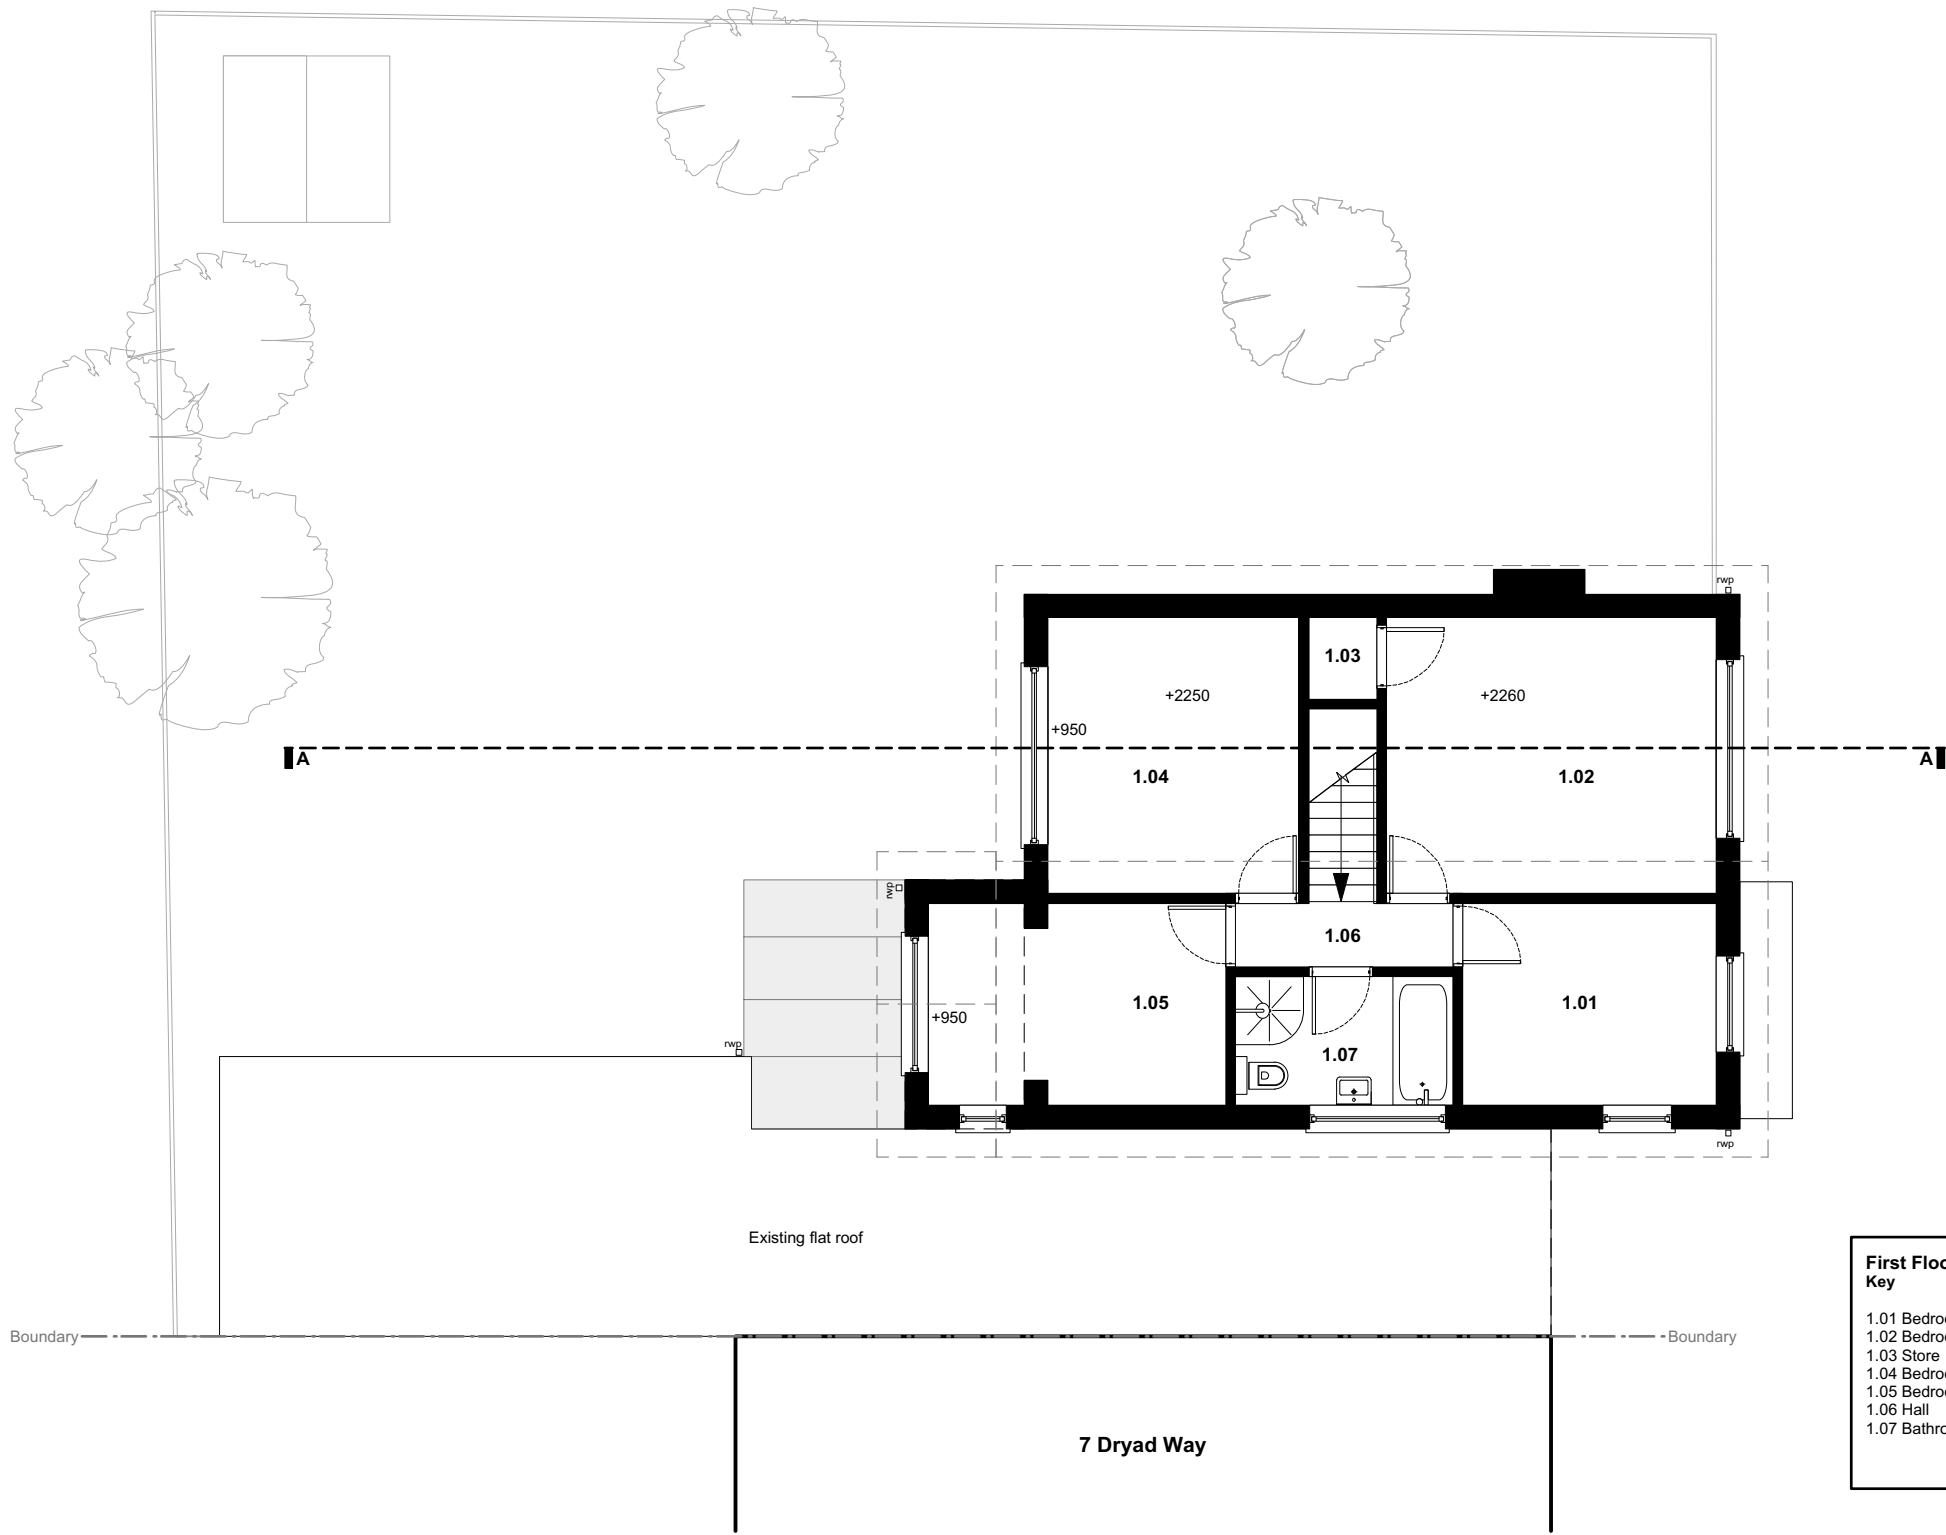

First Floor Plan Key	
1.01 Bedroom	
1.02 Bedroom	
1.03 Store	
1.04 Bedroom	
1.05 Bedroom	
1.06 Hall	
1.07 Bathroom	