



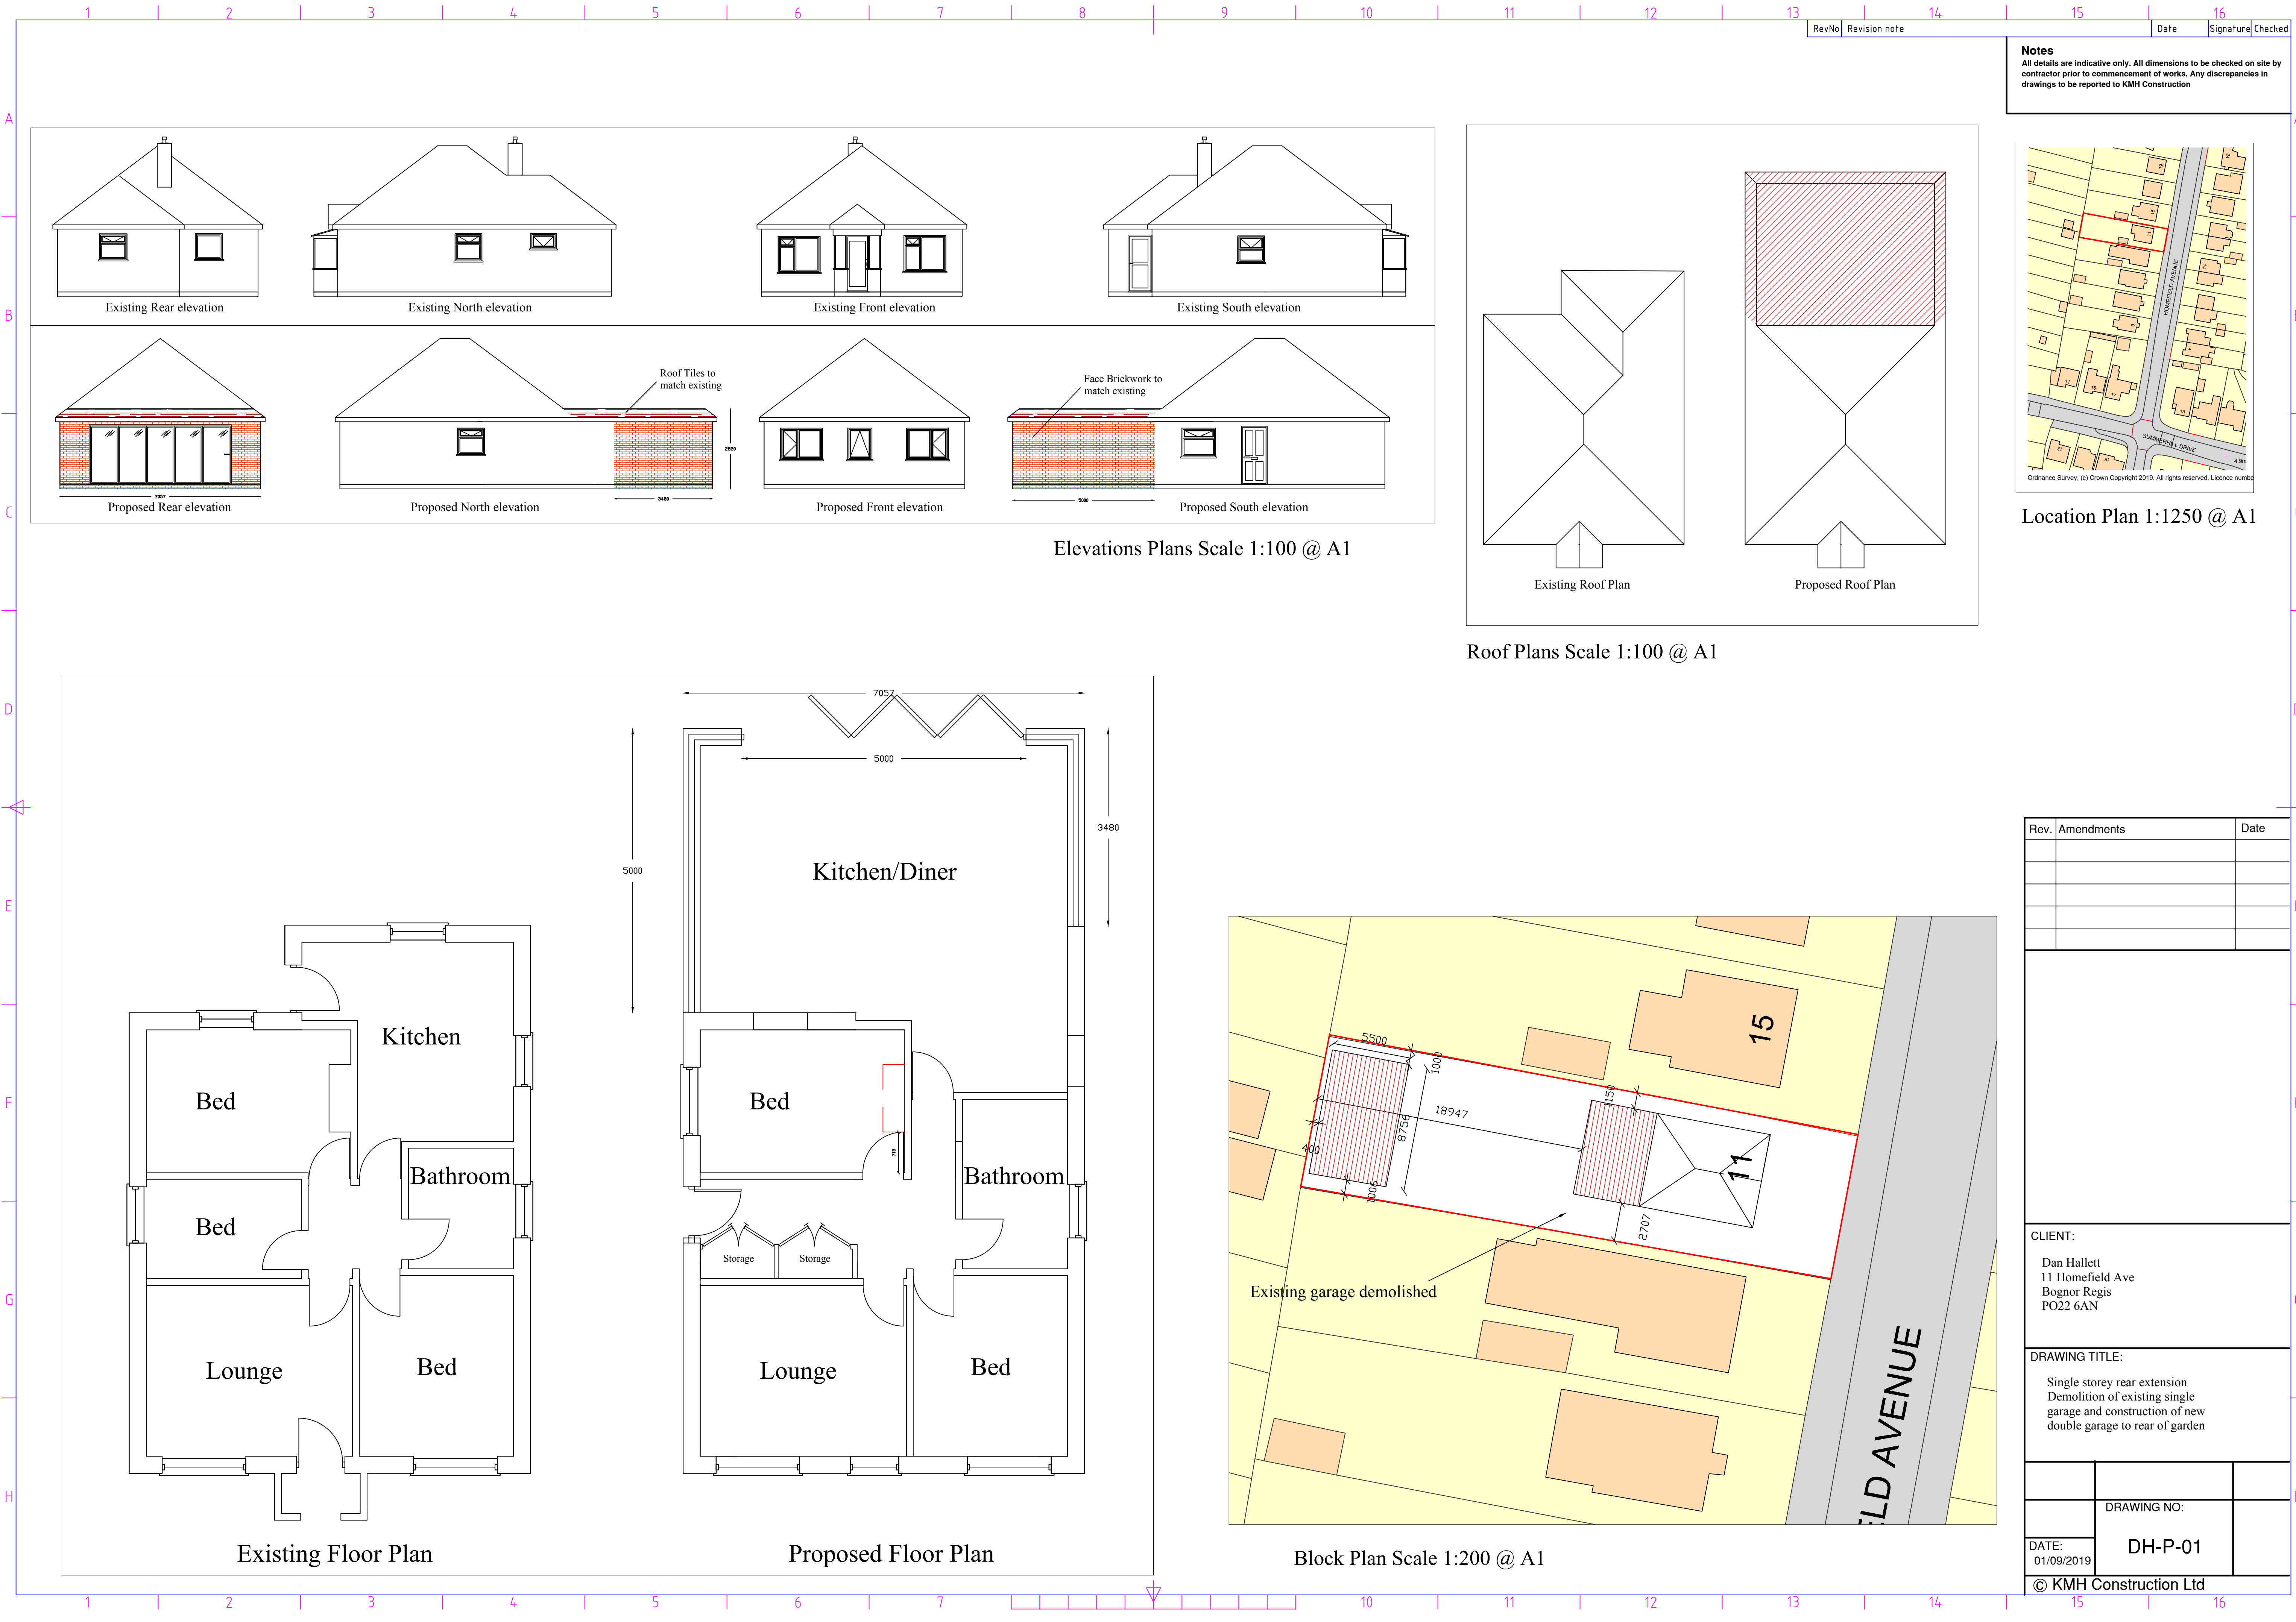

Notes
All details are indicative only. All dimensions to be checked on site by contractor prior to commencement of works. Any discrepancies in drawings to be reported to KMH Construction

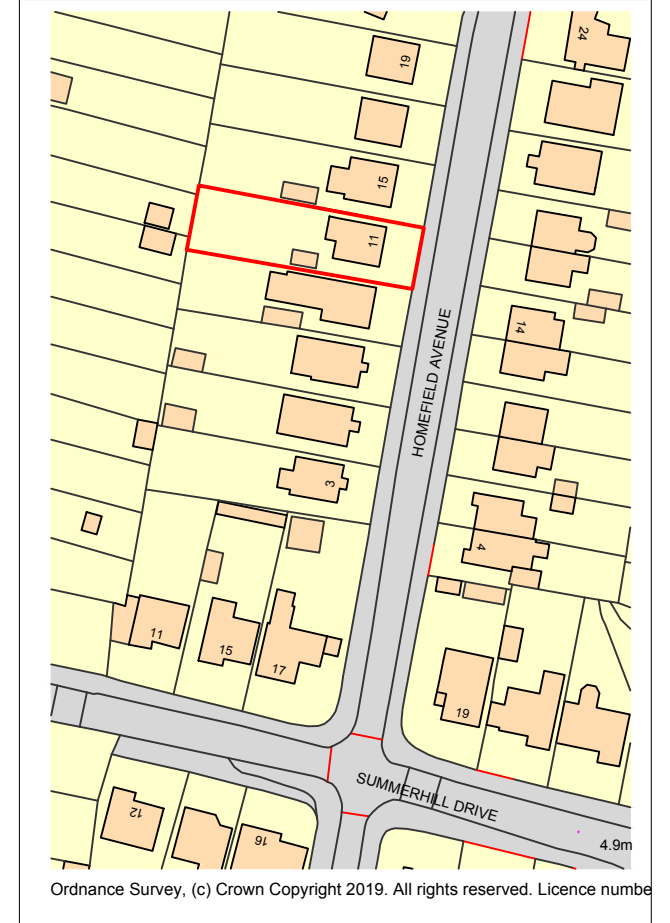

Location Plan 1:1250 @ A1

Rev.	Amendments	Date
CLIENT:		
Dan Hallett 11 Homefield Ave Bognor Regis PO22 6AN		
DRAWING TITLE:		
Single storey rear extension Demolition of existing single garage and construction of new double garage to rear of garden		
	DRAWING NO:	
	DH-P-01	
	DATE:	
	01/09/2019	
© KMH Construction Ltd		