


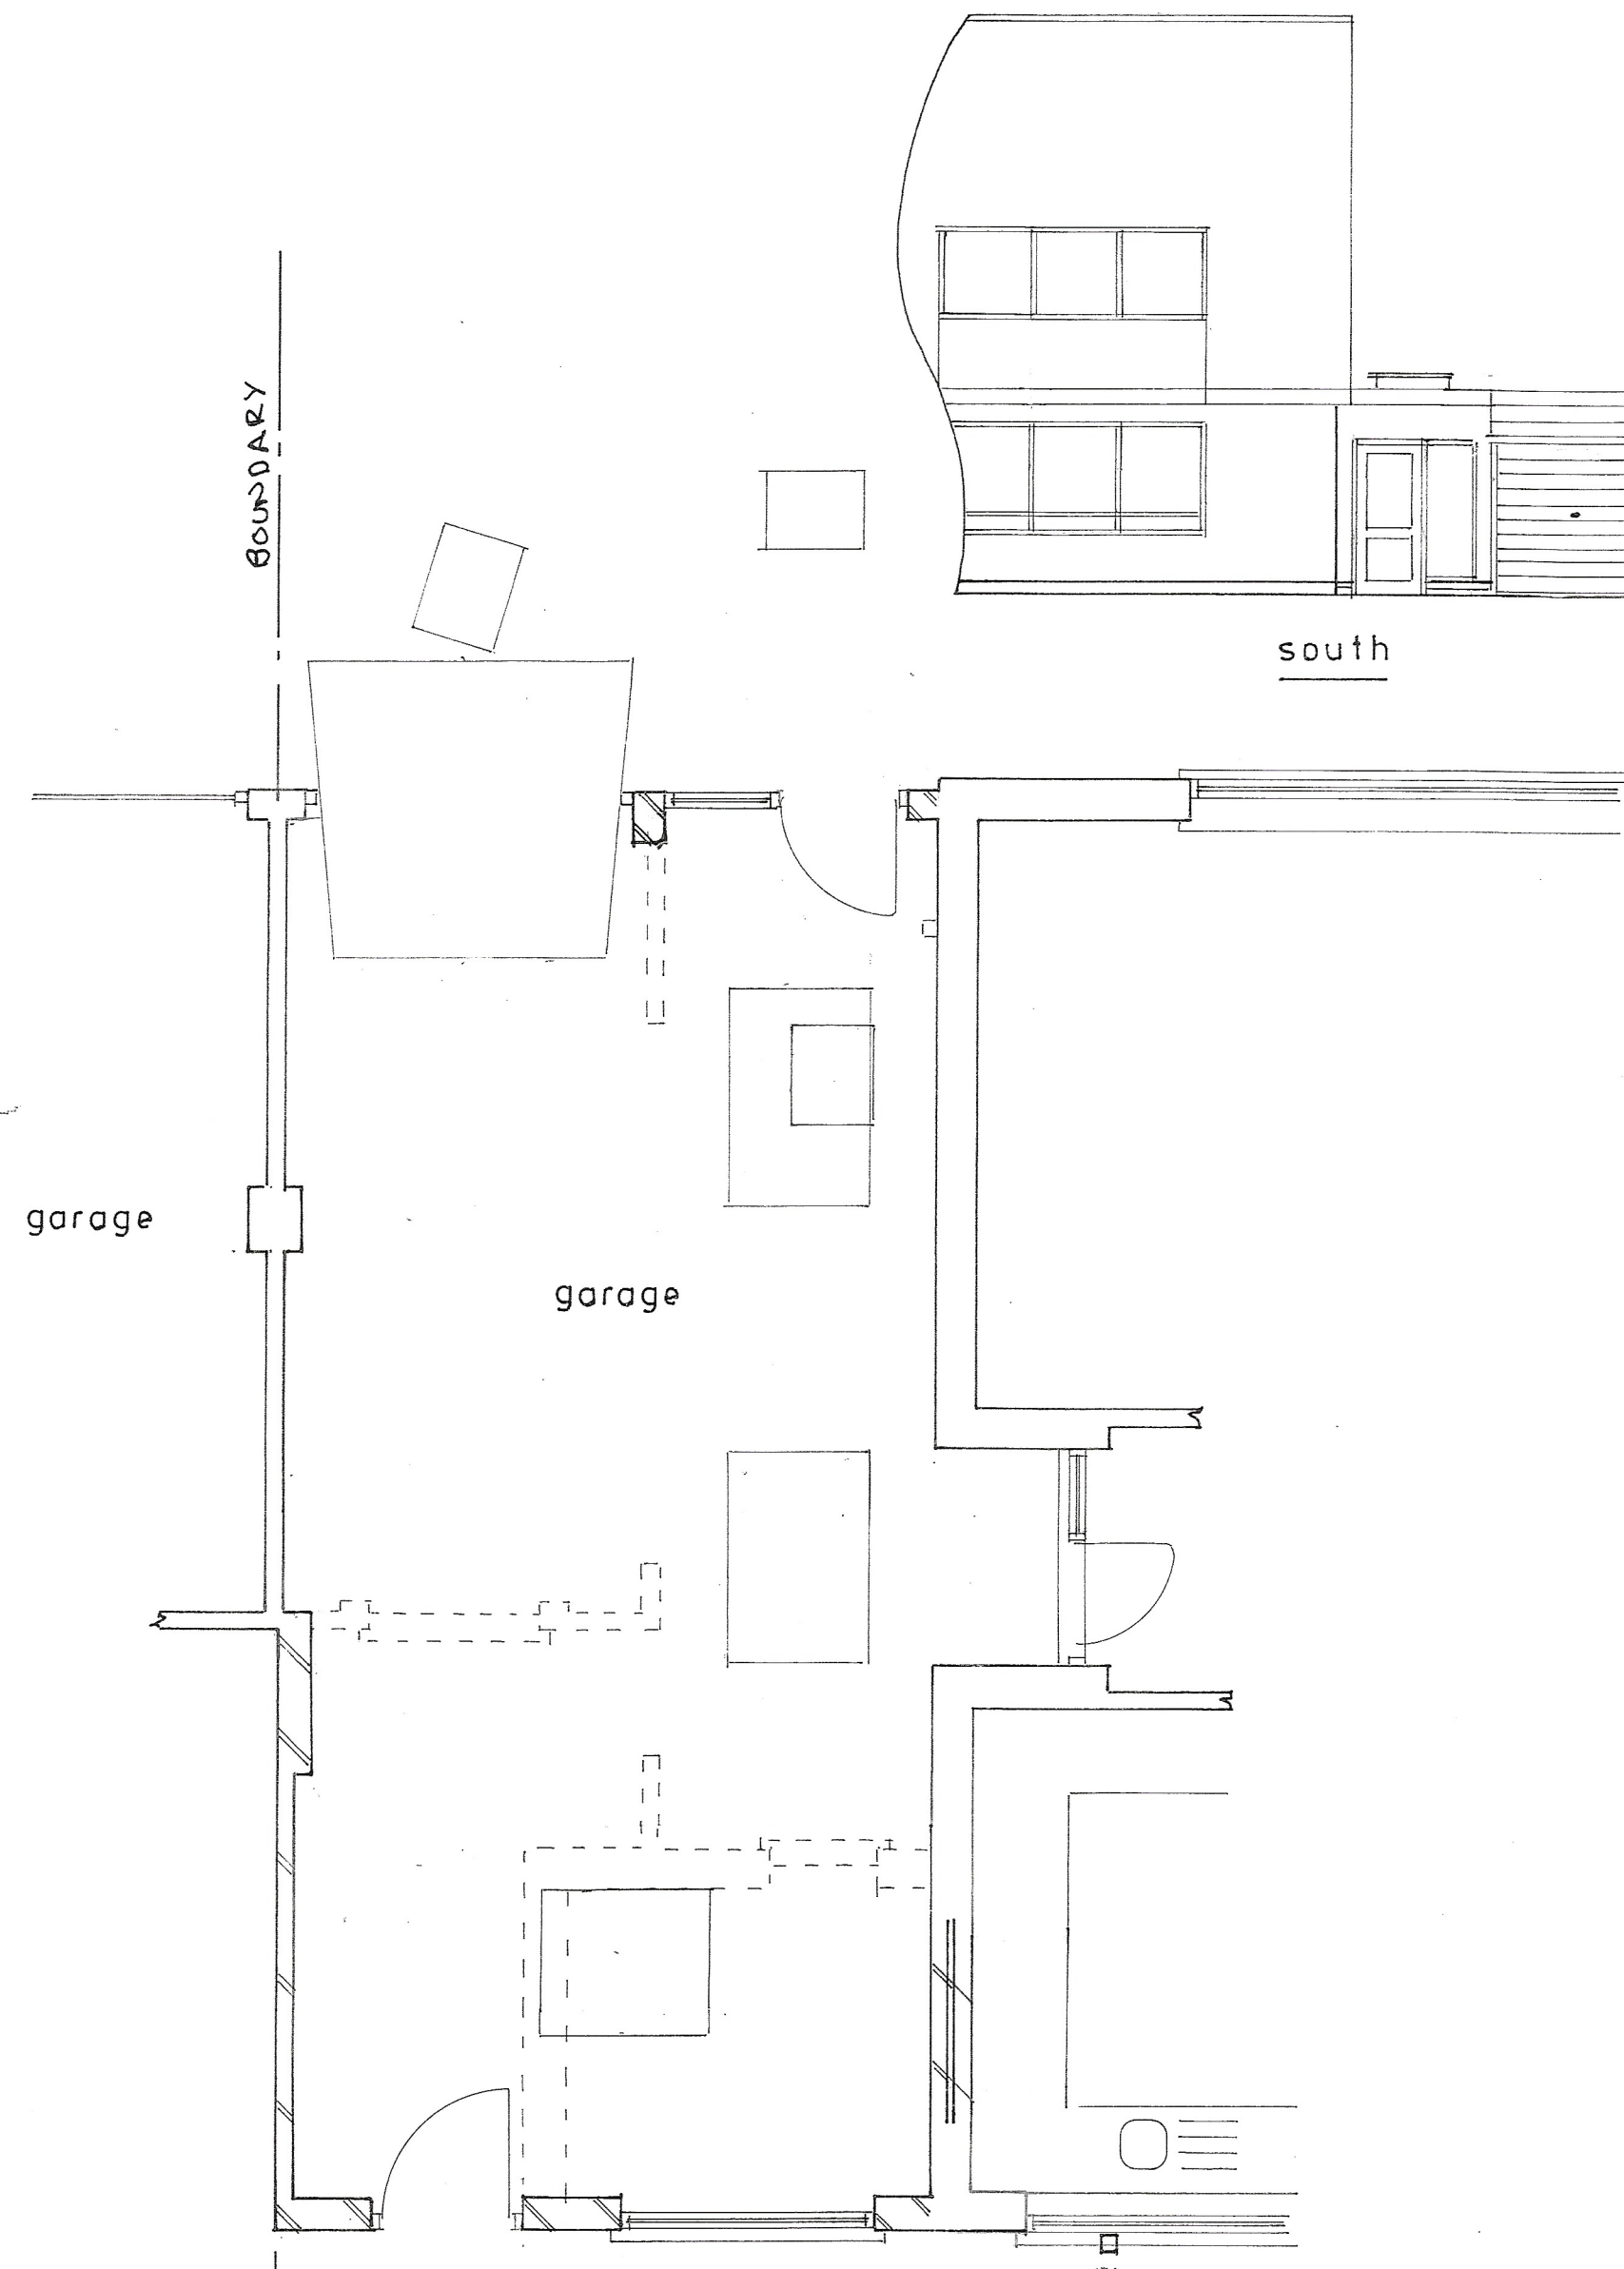


Plan
1 : 50


Proposed




south

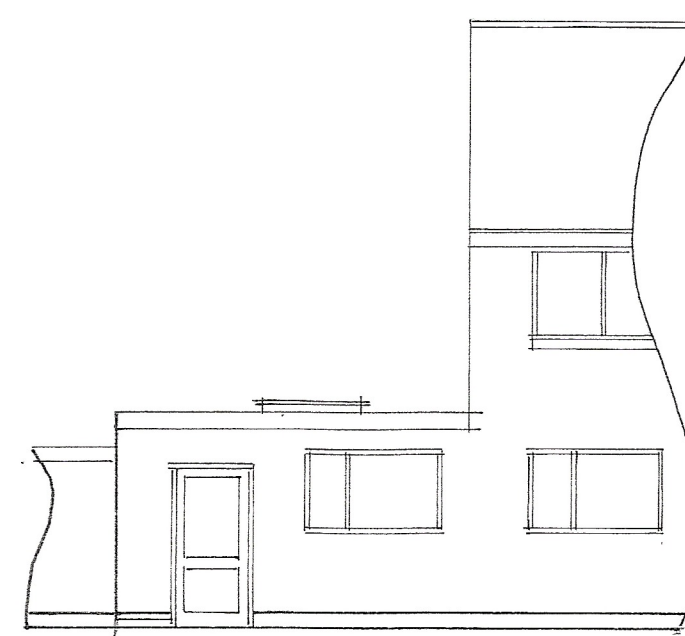

north
1 : 100

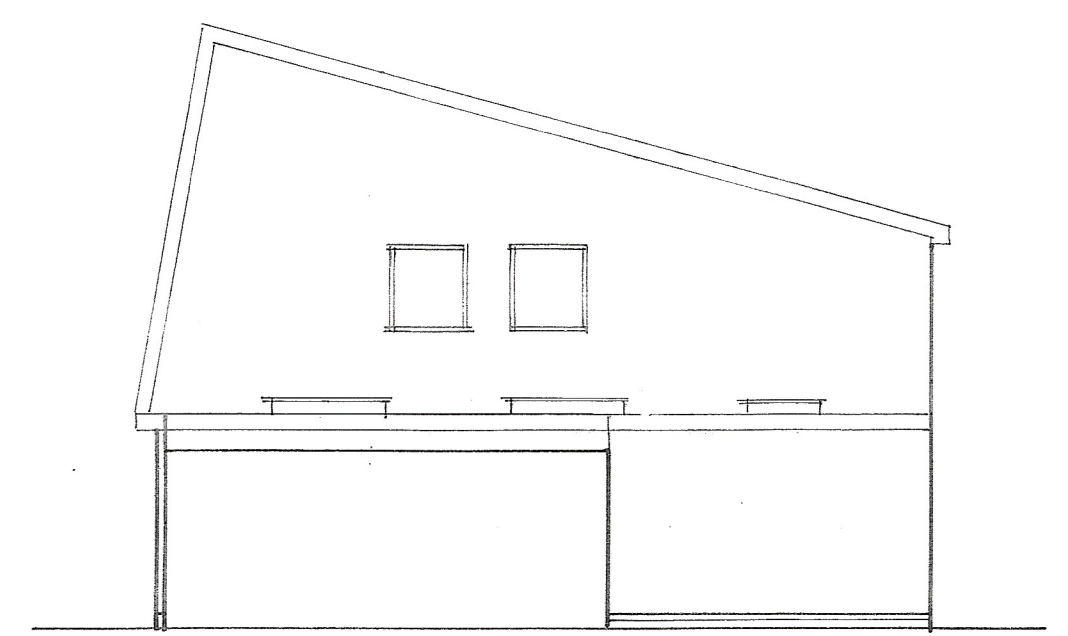

east

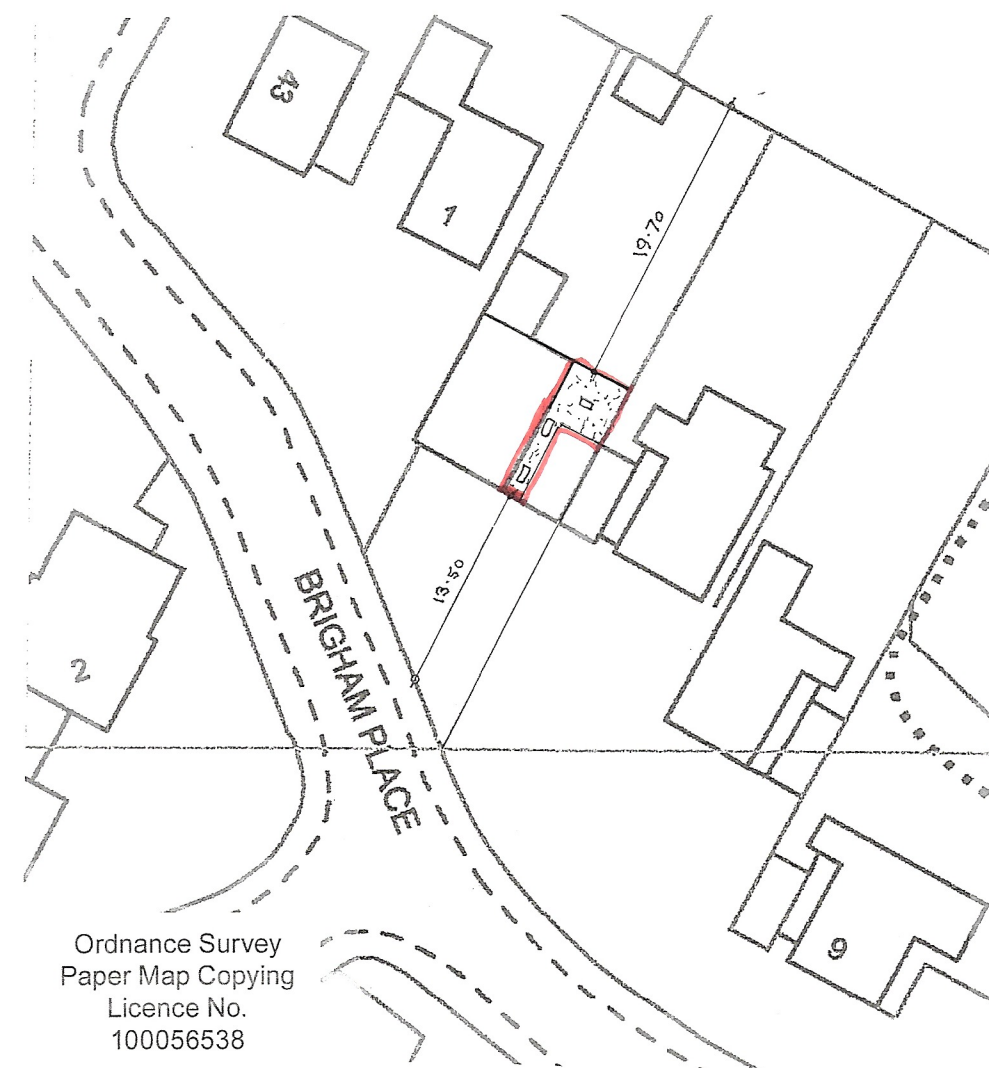

Ordnance Survey
Paper Map Copying
Licence No.
100056538

block plan
1 : 500



location plan
1 : 1250

sheet 1 a of 2

PROPOSED GARAGE EXTENSION AT 3, BRIGHAM PLACE, FELPHAM FOR MR. J. BRANDHUBER

Bryan Butcher
Rainbow Cottage
Nyetimber Lane
Bognor Regis PO21 3JX
01243 266871
07973 233442
bryan.butcher@btinternet.com
www.bryanbutcher.com