



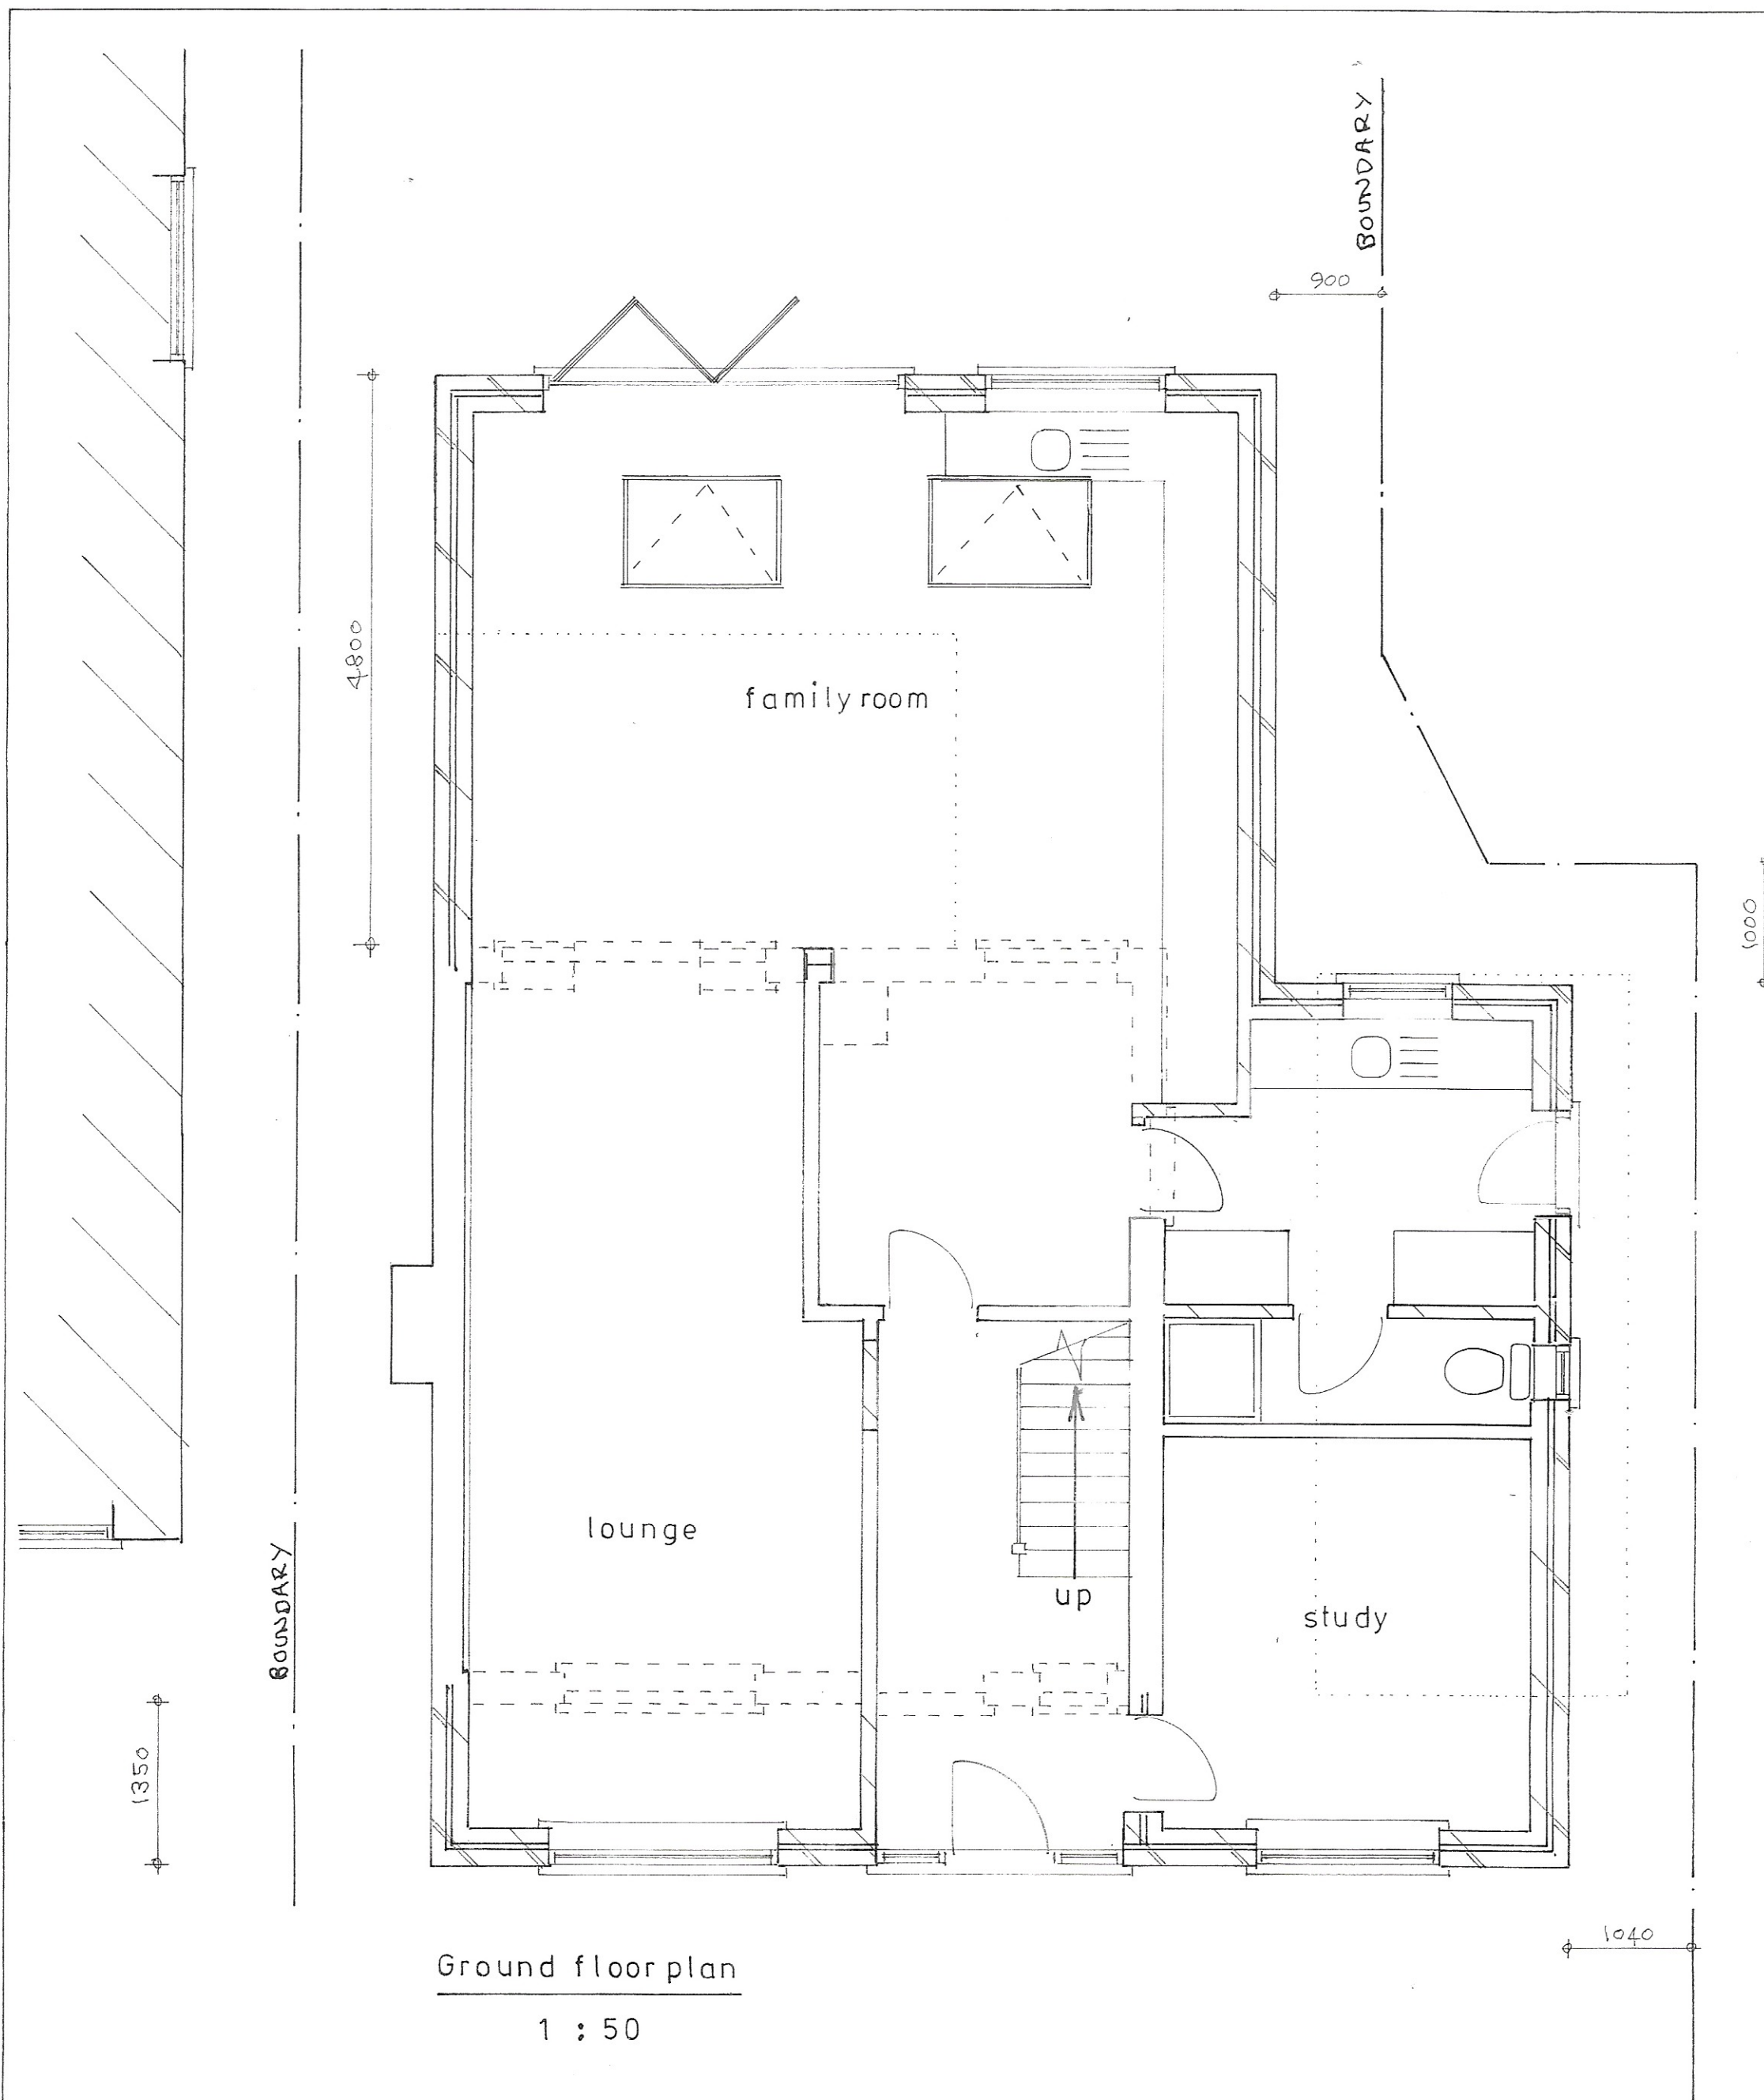

Proposed

PROPOSED TWO STOREY AND SINGLE STOREY EXTENSIONS AT 28, LIONEL AVE., FELPHAM
FOR MRS. K. COOK.

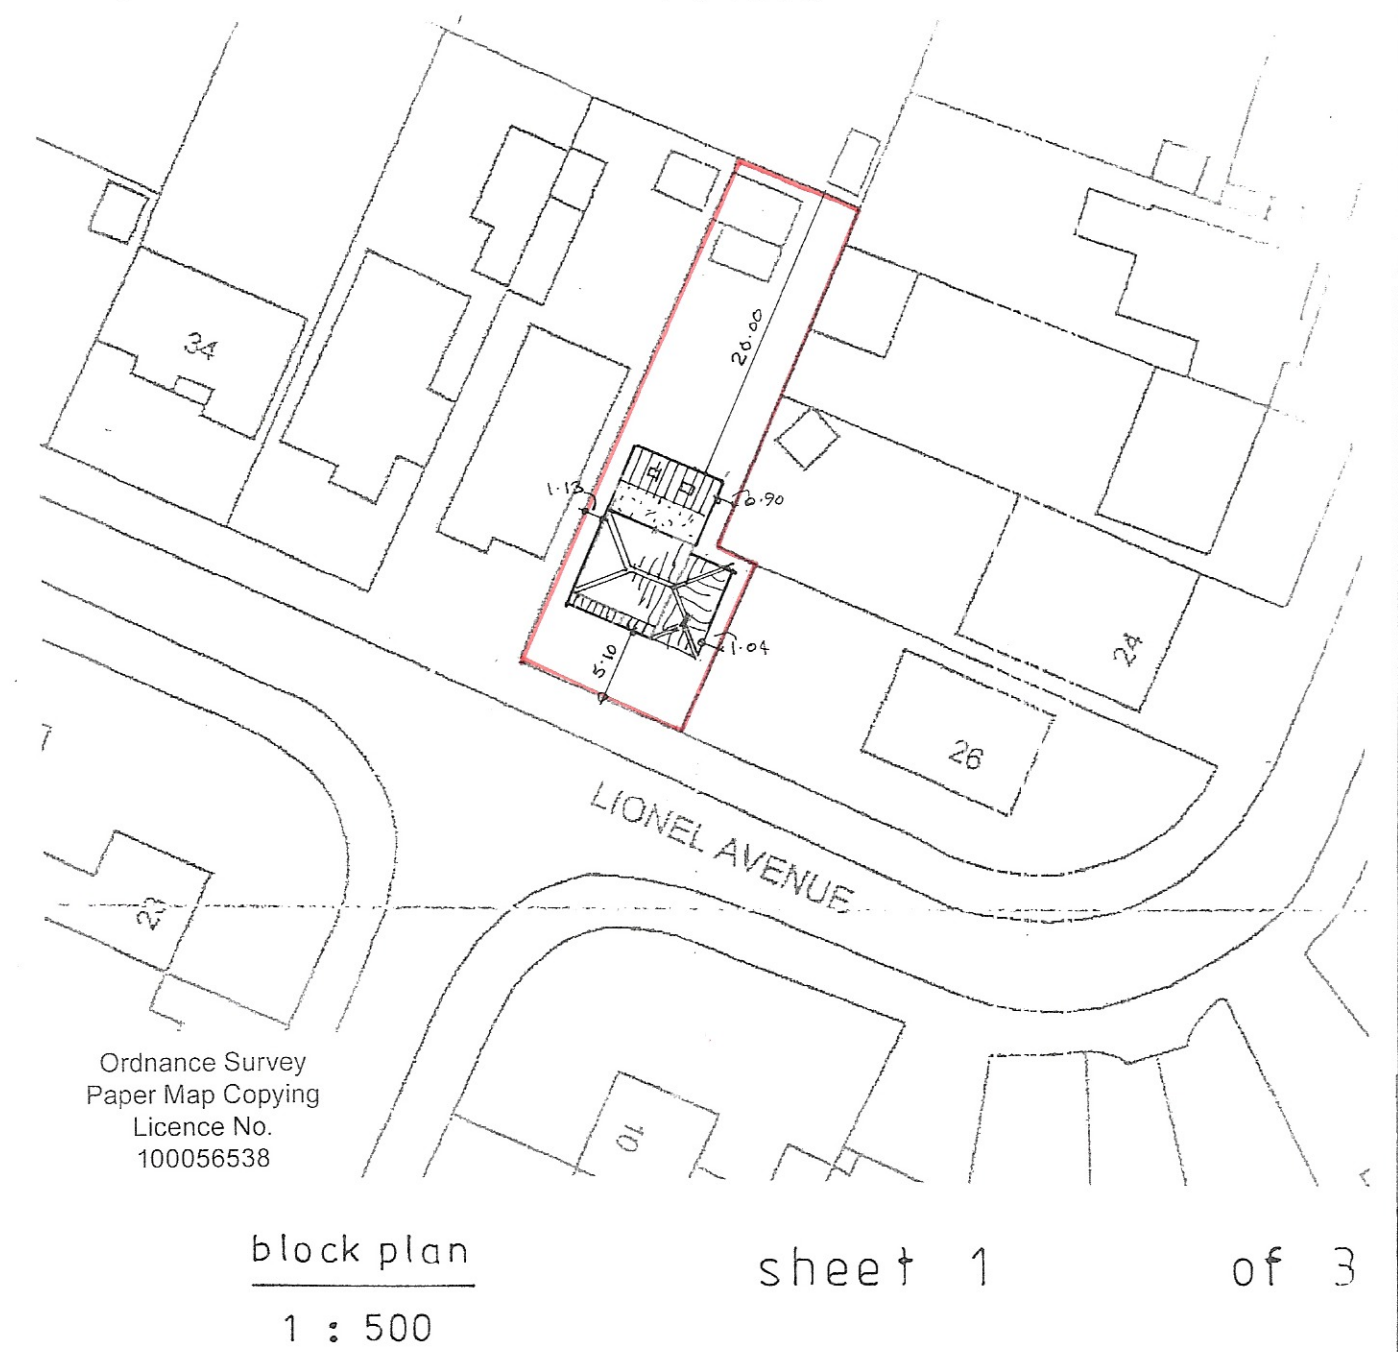

Ordnance Survey
 Paper Map Copying
 Licence No.
 100056538

Bryan Butcher
 Rainbow Cottage
 Nyetimber Lane
 Bognor Regis PO21 3JX
 01243 266371
 07973 233442
 bryan.butcher@btinternet.com
 www.bryanbutcher.com