
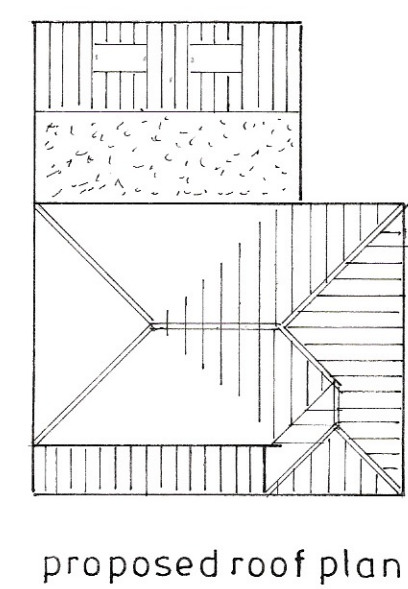
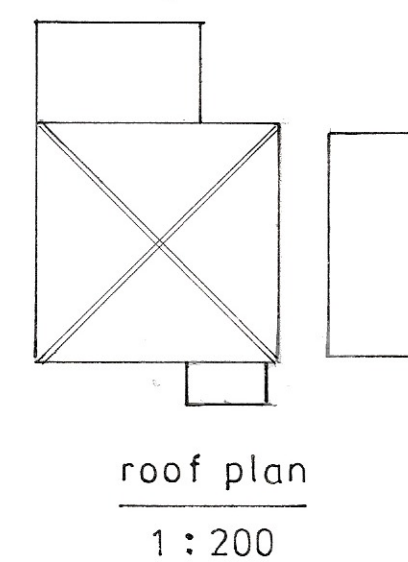
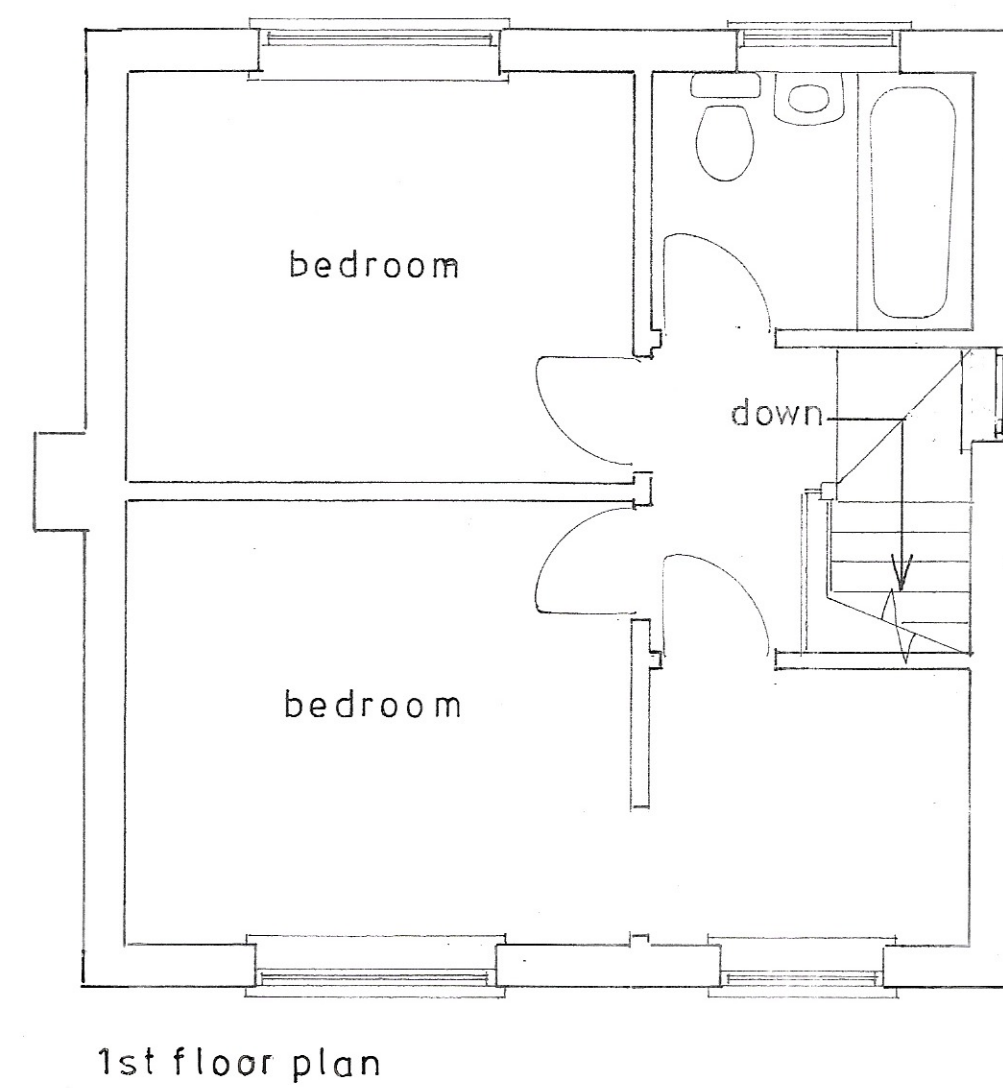
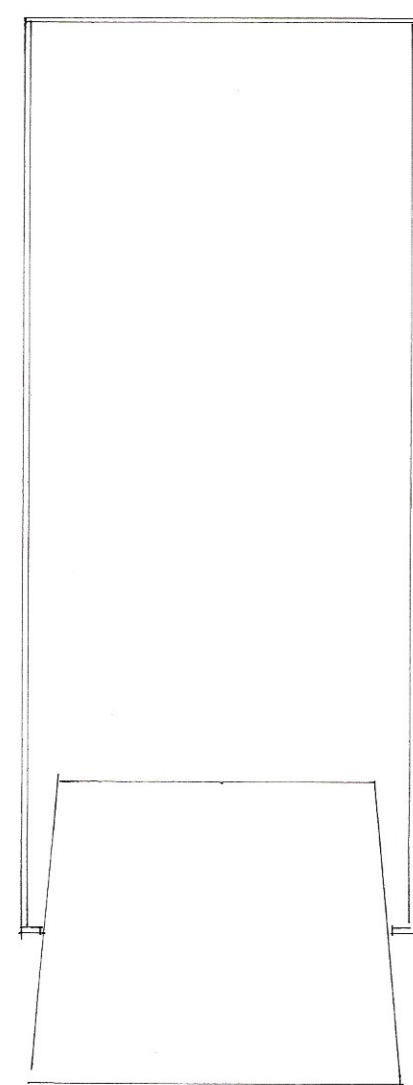
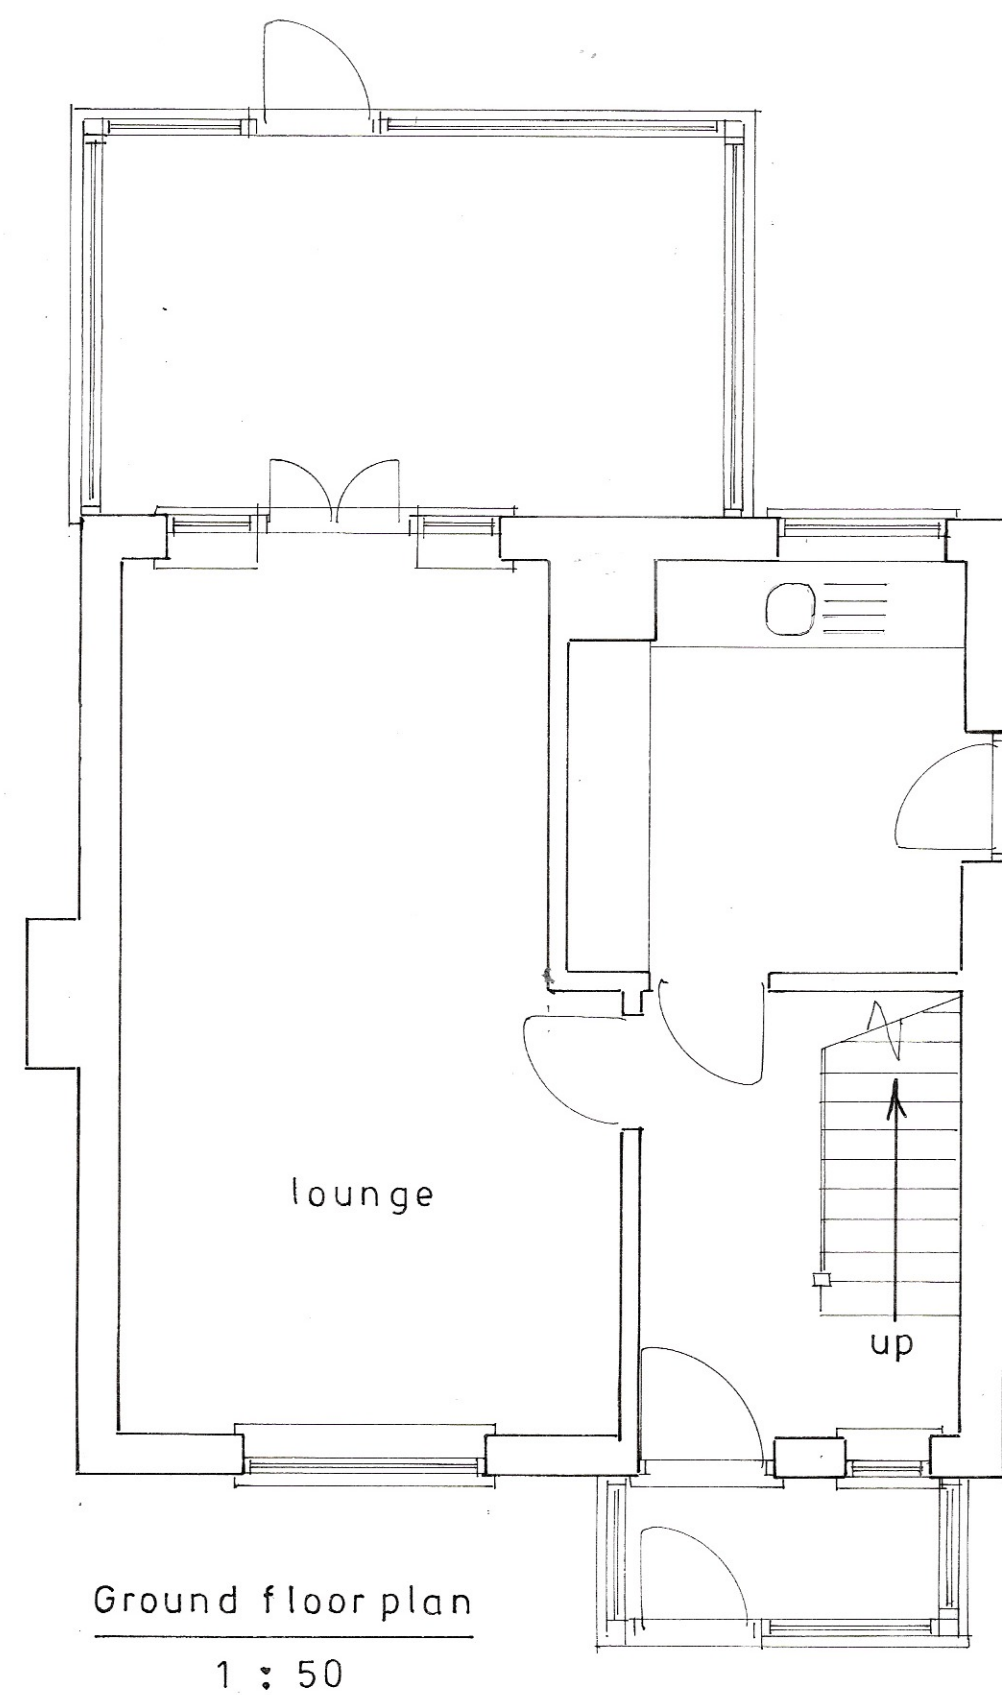


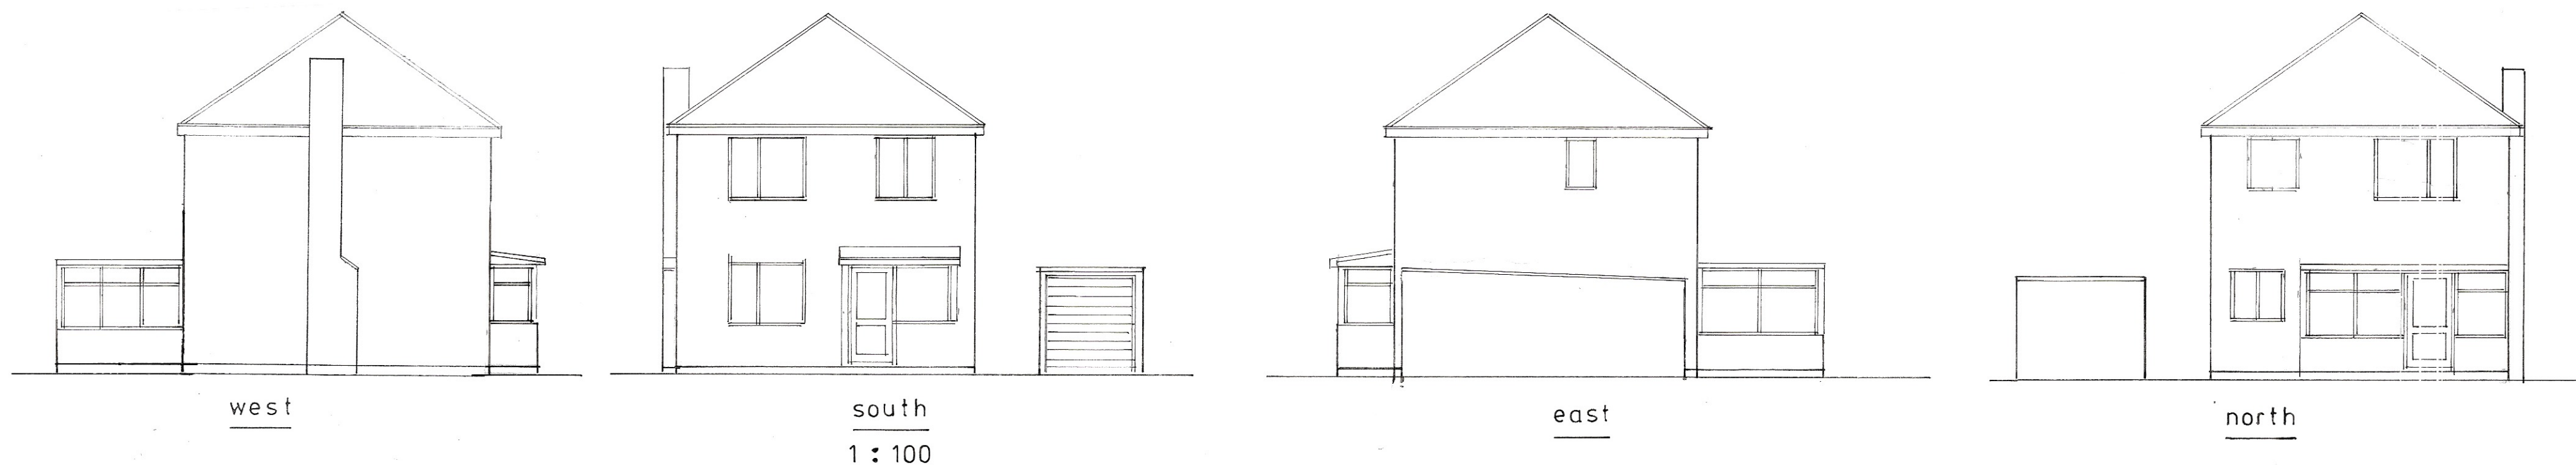

Existing

PROPOSED TWO STOREY AND SINGLE STOREY EXTENSIONS AT 28, LIONEL AVE., FELPHAM
FOR MRS. K. COOK.

sheet 3 of 3

Bryan Butcher
Rainbow Cottage
Nyetimber Lane
Bognor Regis PO21 3JX
01243 266871
07973 233442
bryan.butcher@btinternet.com
www.bryanbutcher.com