


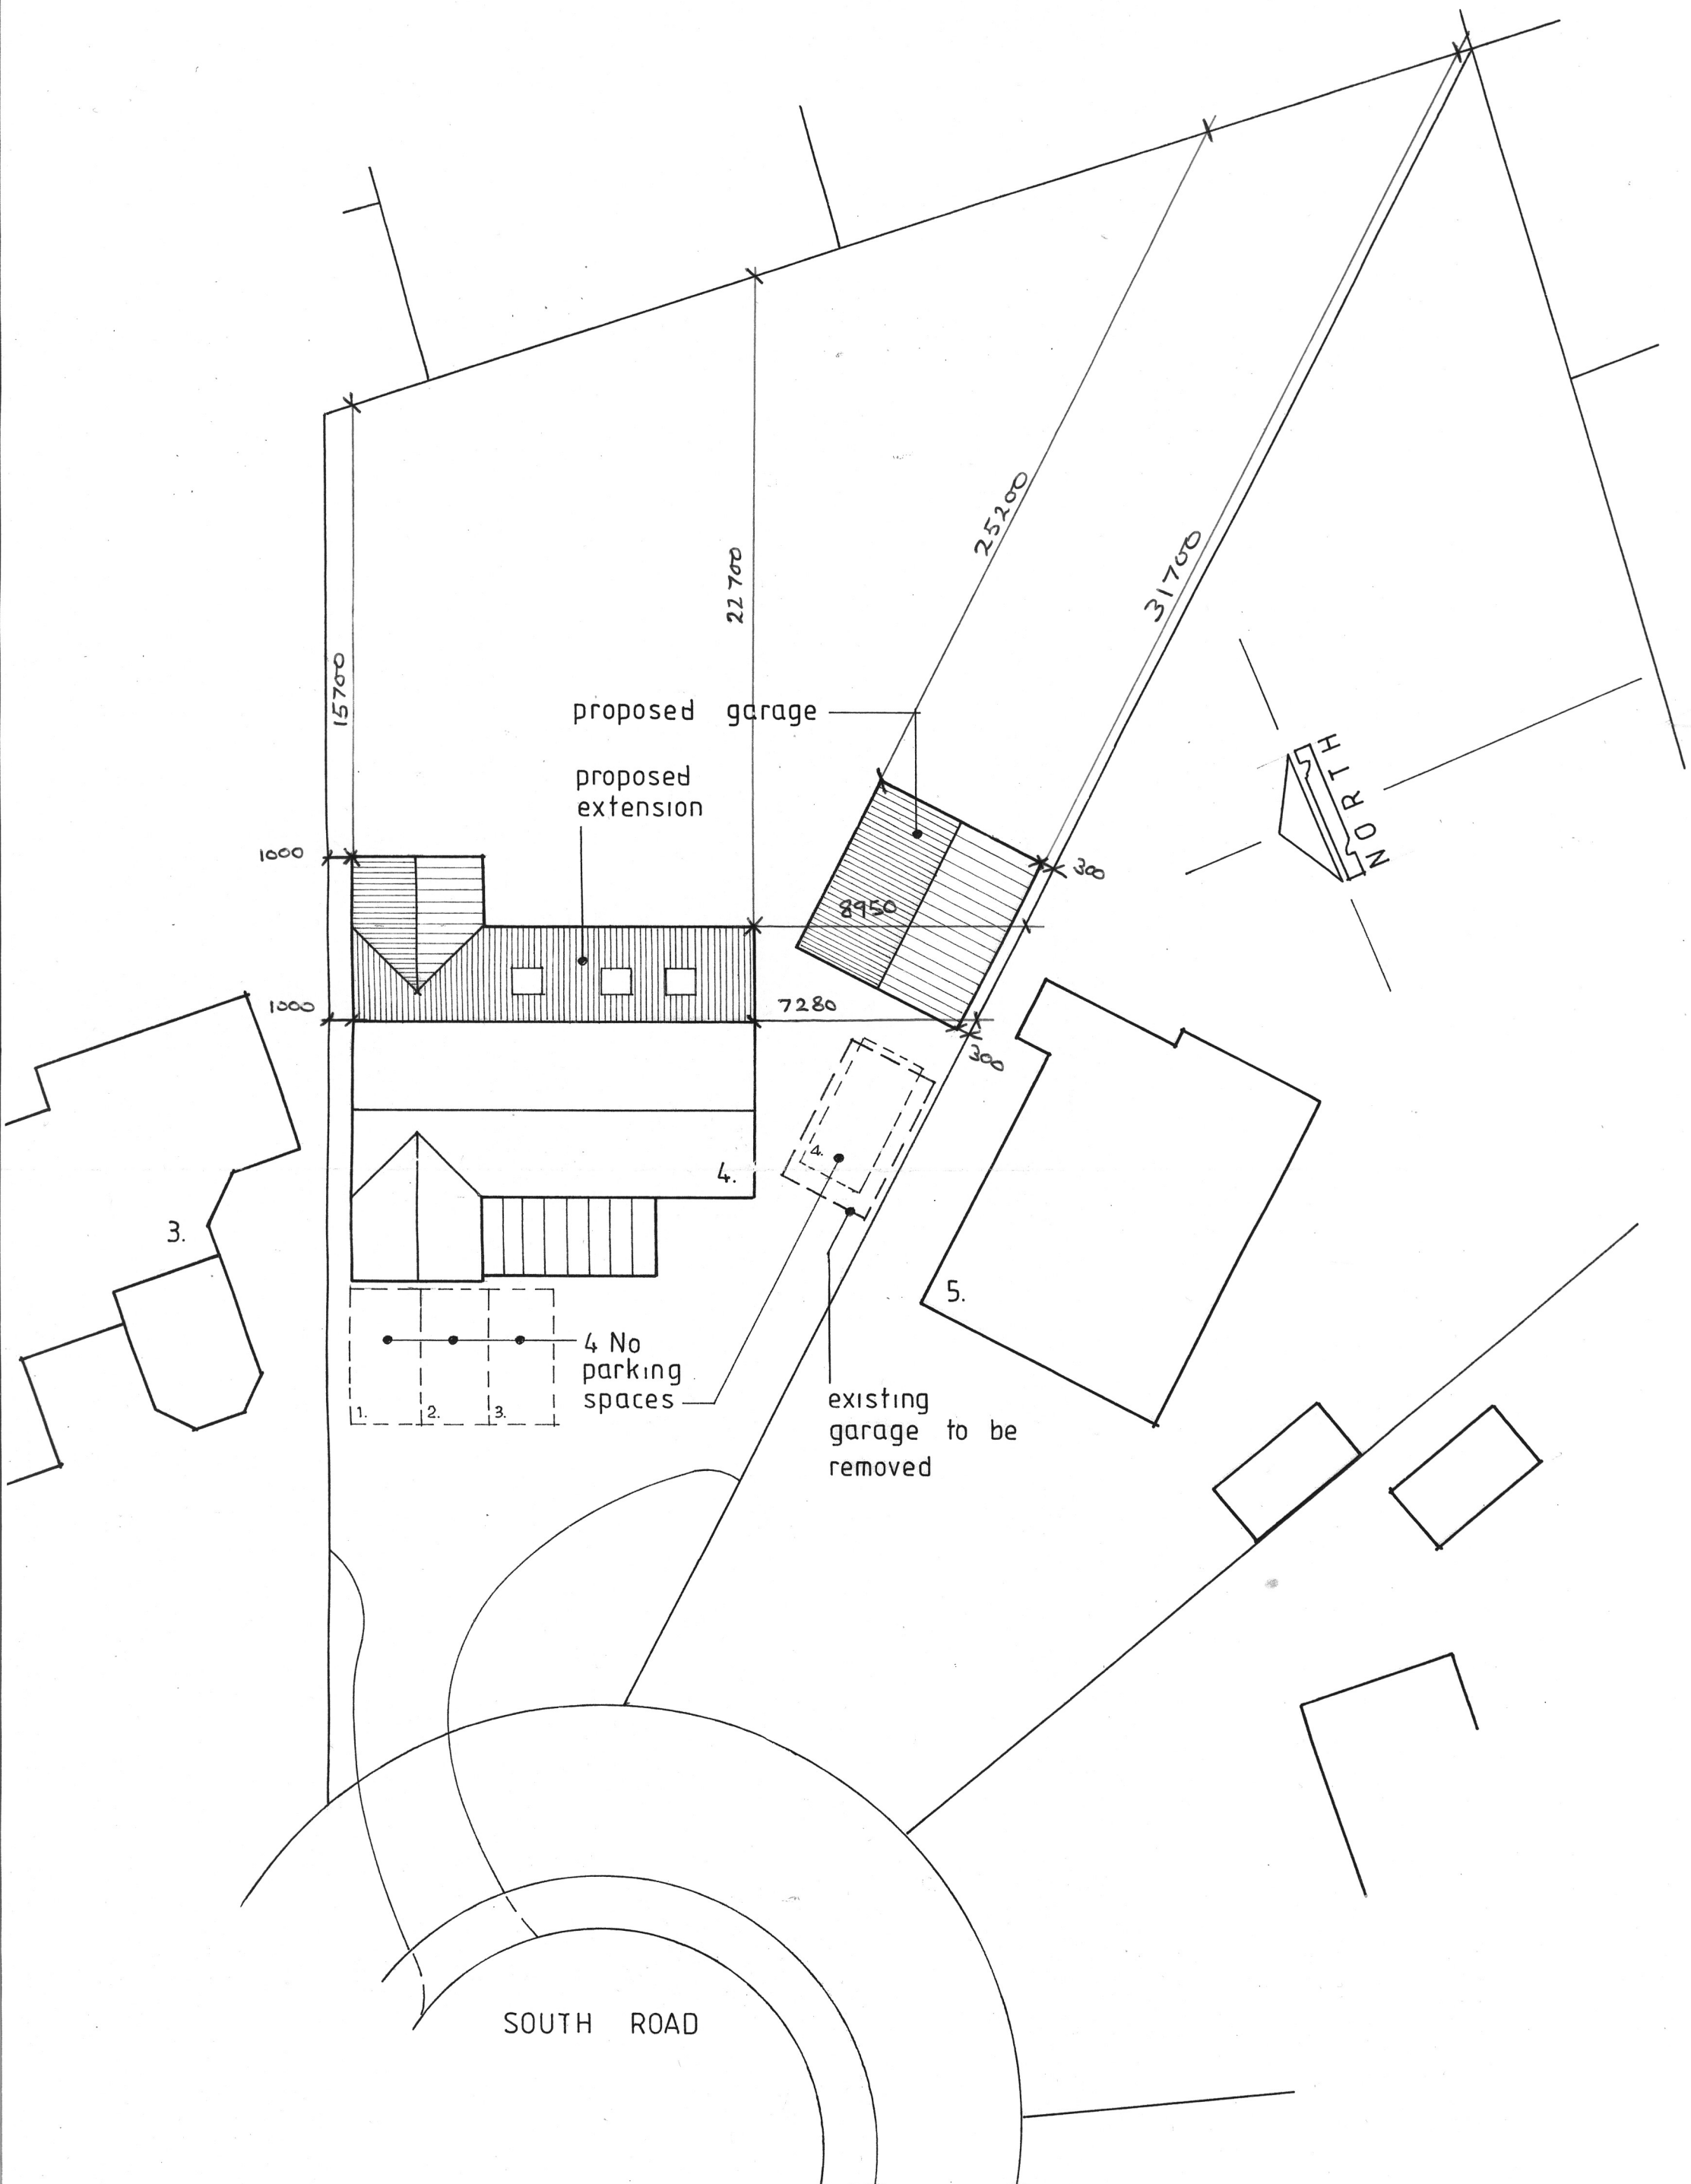

Project: Proposed Extensions & Alterations 4 South Road Felpham Bognor Regis PO22 8EF

Drawing: Parking/Roof Plan **Date:** September 2014 **Scale:** 1:200 **Job No. :** 2010.11/04 **A**