


33 ROUNDE AVENUE

REF 1

NOT TO SCALE

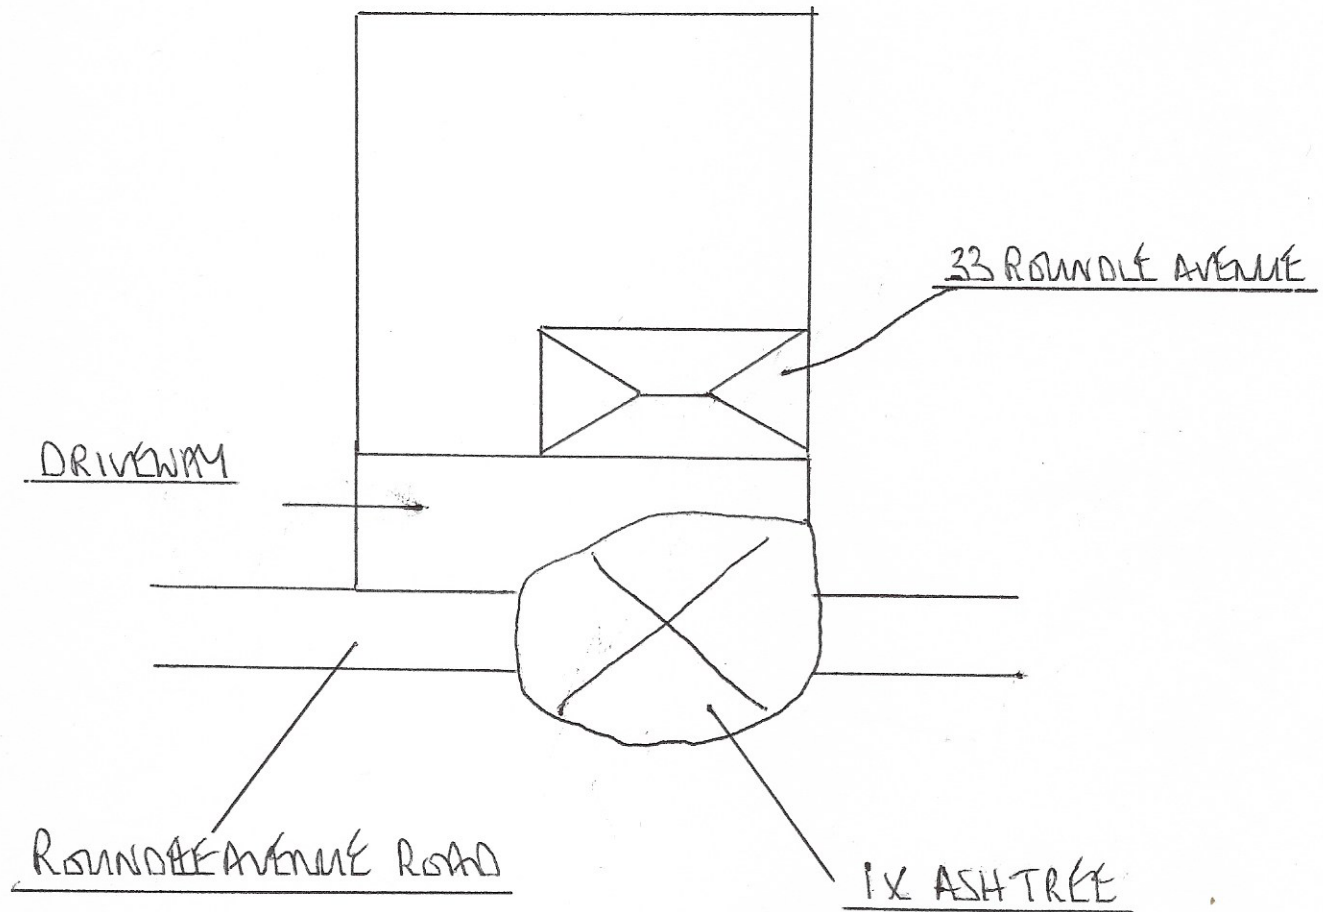

1. 1X ASH TREE TO CROWN LIFT BY 4 METERS ON CIRCUMFERENCE OF TREE TO ALLOW 6 METERS OVER ROAD.