



0 1 2 3 4 5m
1:100 SCALE (at A3)

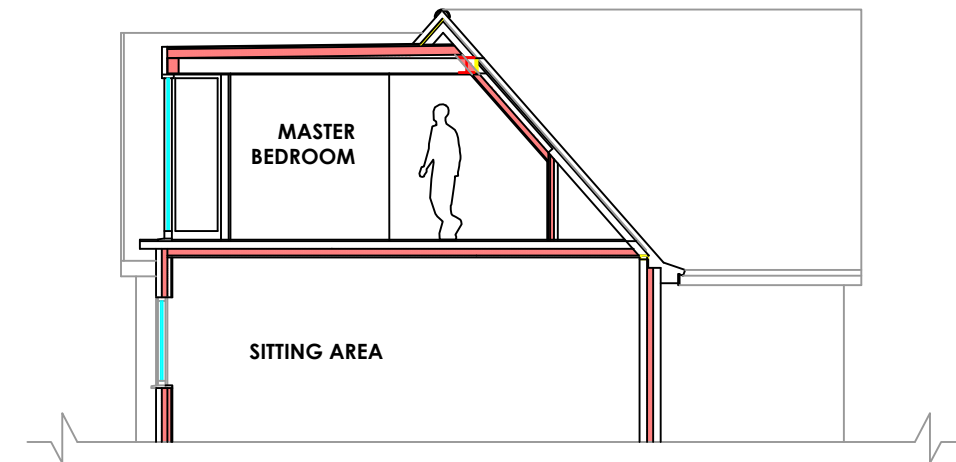


GREEN ROOF GARDEN WITH
INTEGRATED PLANTER ALONG
NORTH EDGE.

SCREENING MAINTAINED TO A
HEIGHT OF 1.7m ABOVE TERRACE
DECK USING CEDAR TRELLIS AND
PLANTING.

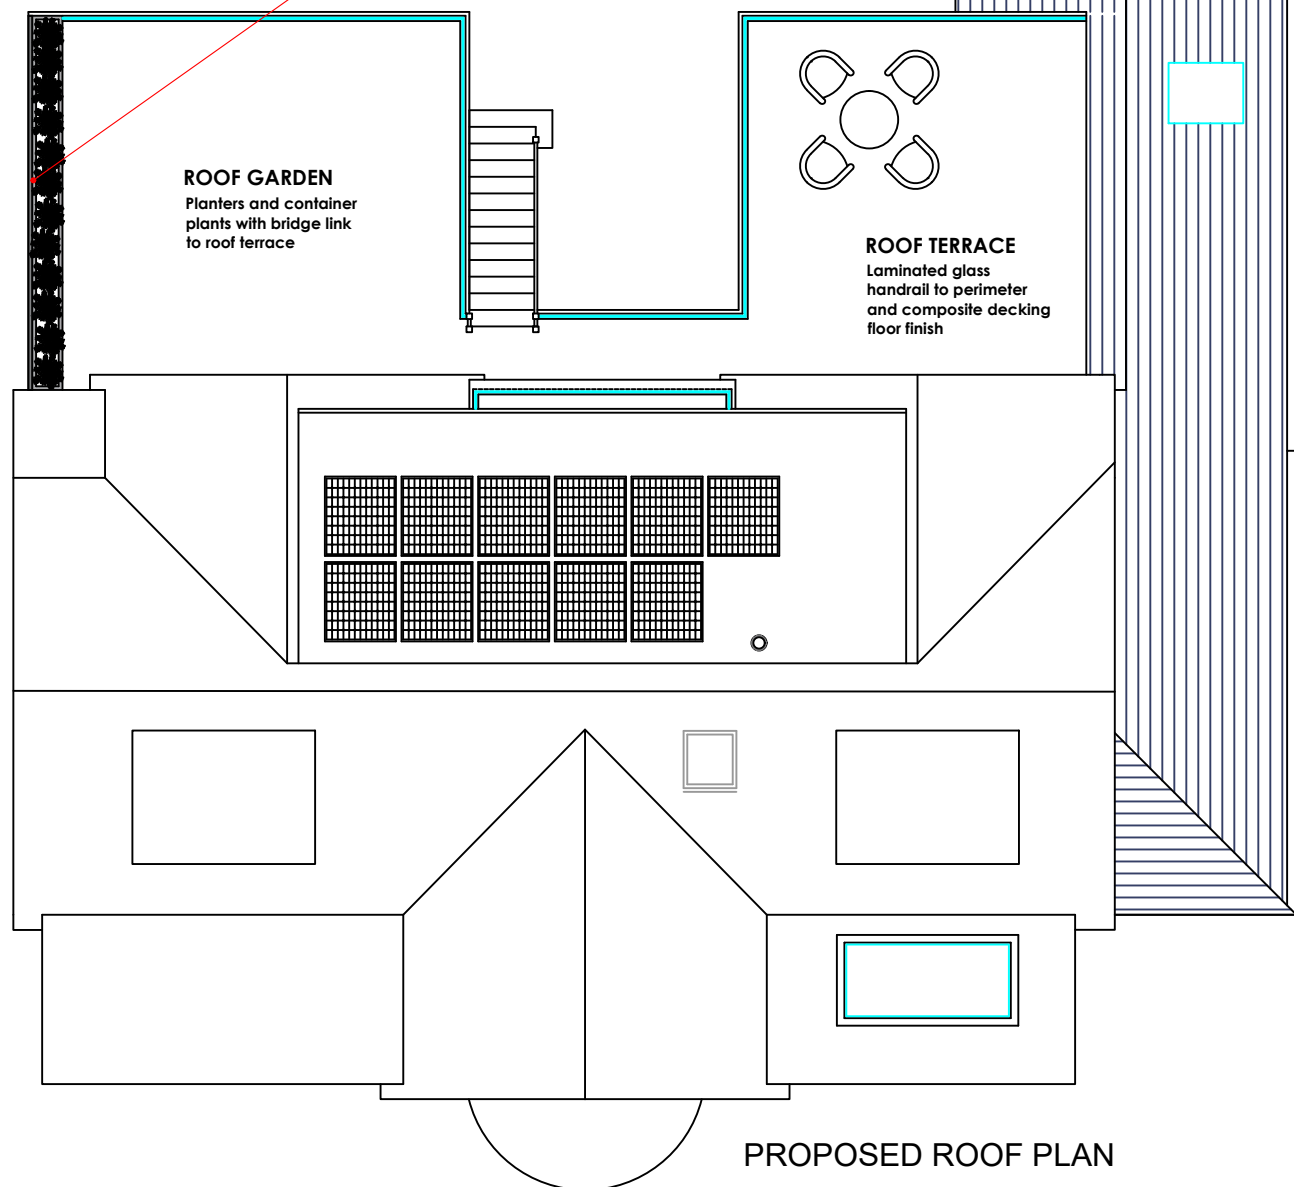

PROPOSED SECTION A-A

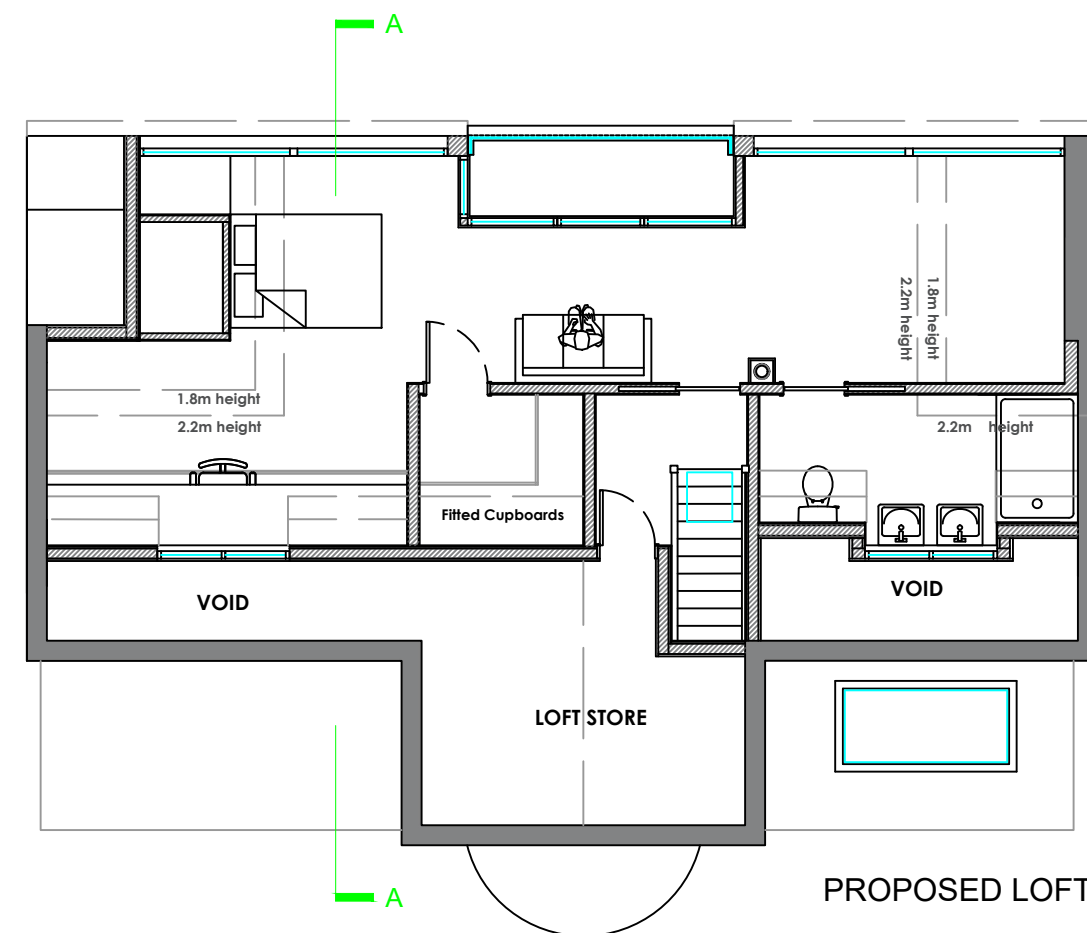

PROPOSED ALTERATIONS & REFURBISHMENT For Mr and Mrs Charon 15 BLAKES ROAD, FELPHAM, SUSSEX. PO22 7EE

Broomfield Studio
Birdham
West Sussex
PO20 7BA

Phone: 01243 512 327
Email: richardmeynell@gmail.com



Drawing No.	Date:
C.1063 - 06	05-09-20
Rev.	Date:
H.F	30-11-20