
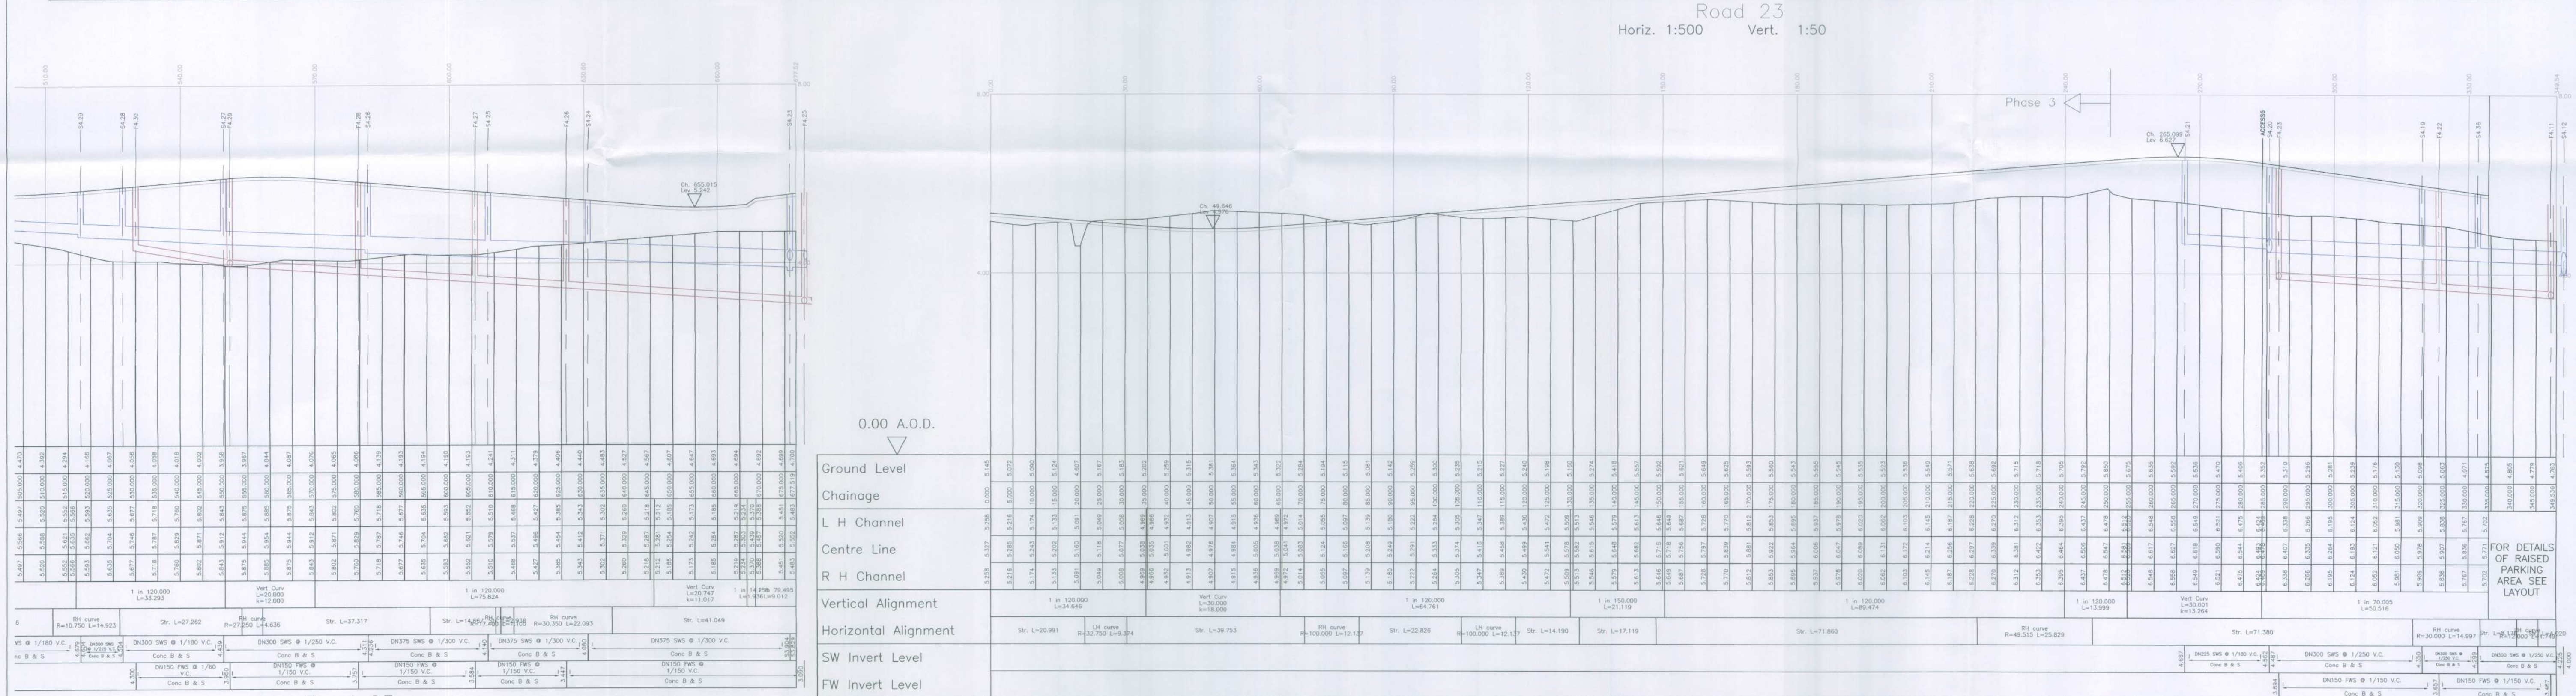


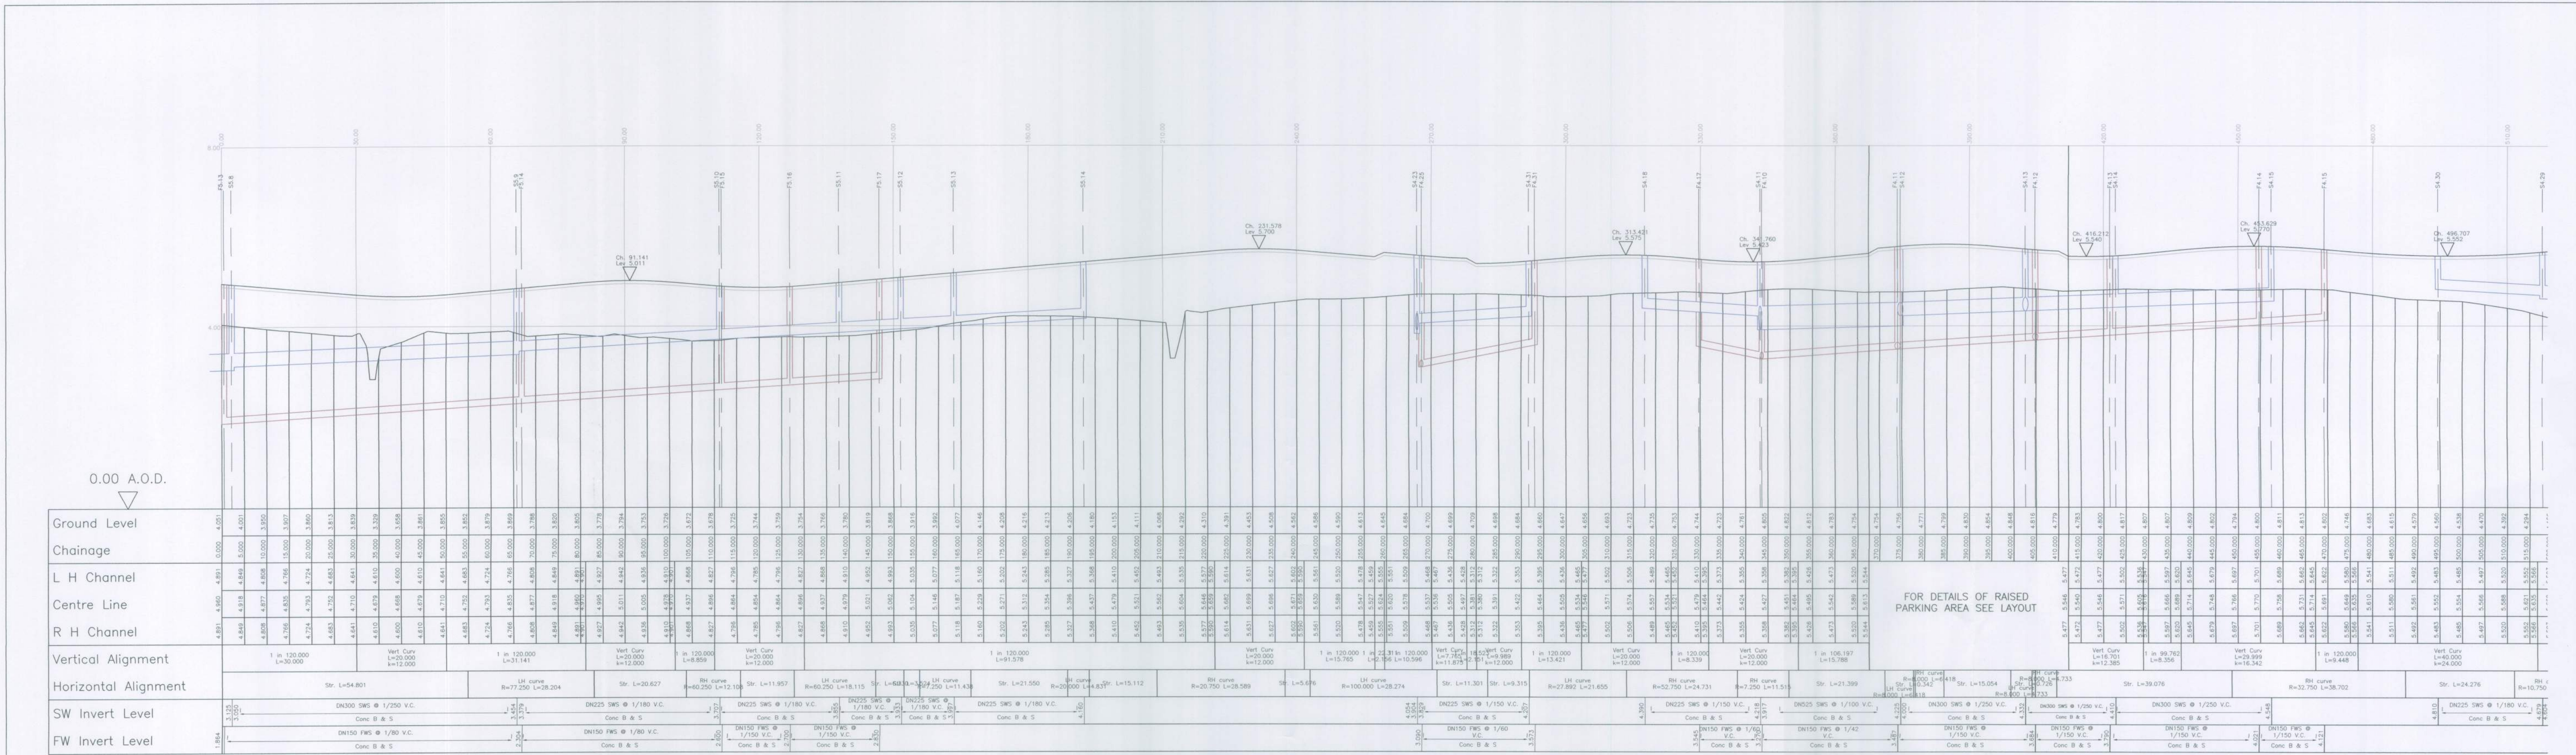

PRELIMINARY

REV. No. DATE DESCRIPTION

Client

Project Phase 5E
Felpham, Bognor Regis

Title
Longitudinal Sections

Scale
As shown

Date
17

Drawn
HJS

Drawing No.
4348:1010

Rev

BARRATT

MJA CONSULTING

CIVIL AND STRUCTURAL ENGINEERS

Minarch House, Barton Lane,
Aldington, Chichester, PO14 3NB
Tel: 01243 555173
Fax: 01243 523226