


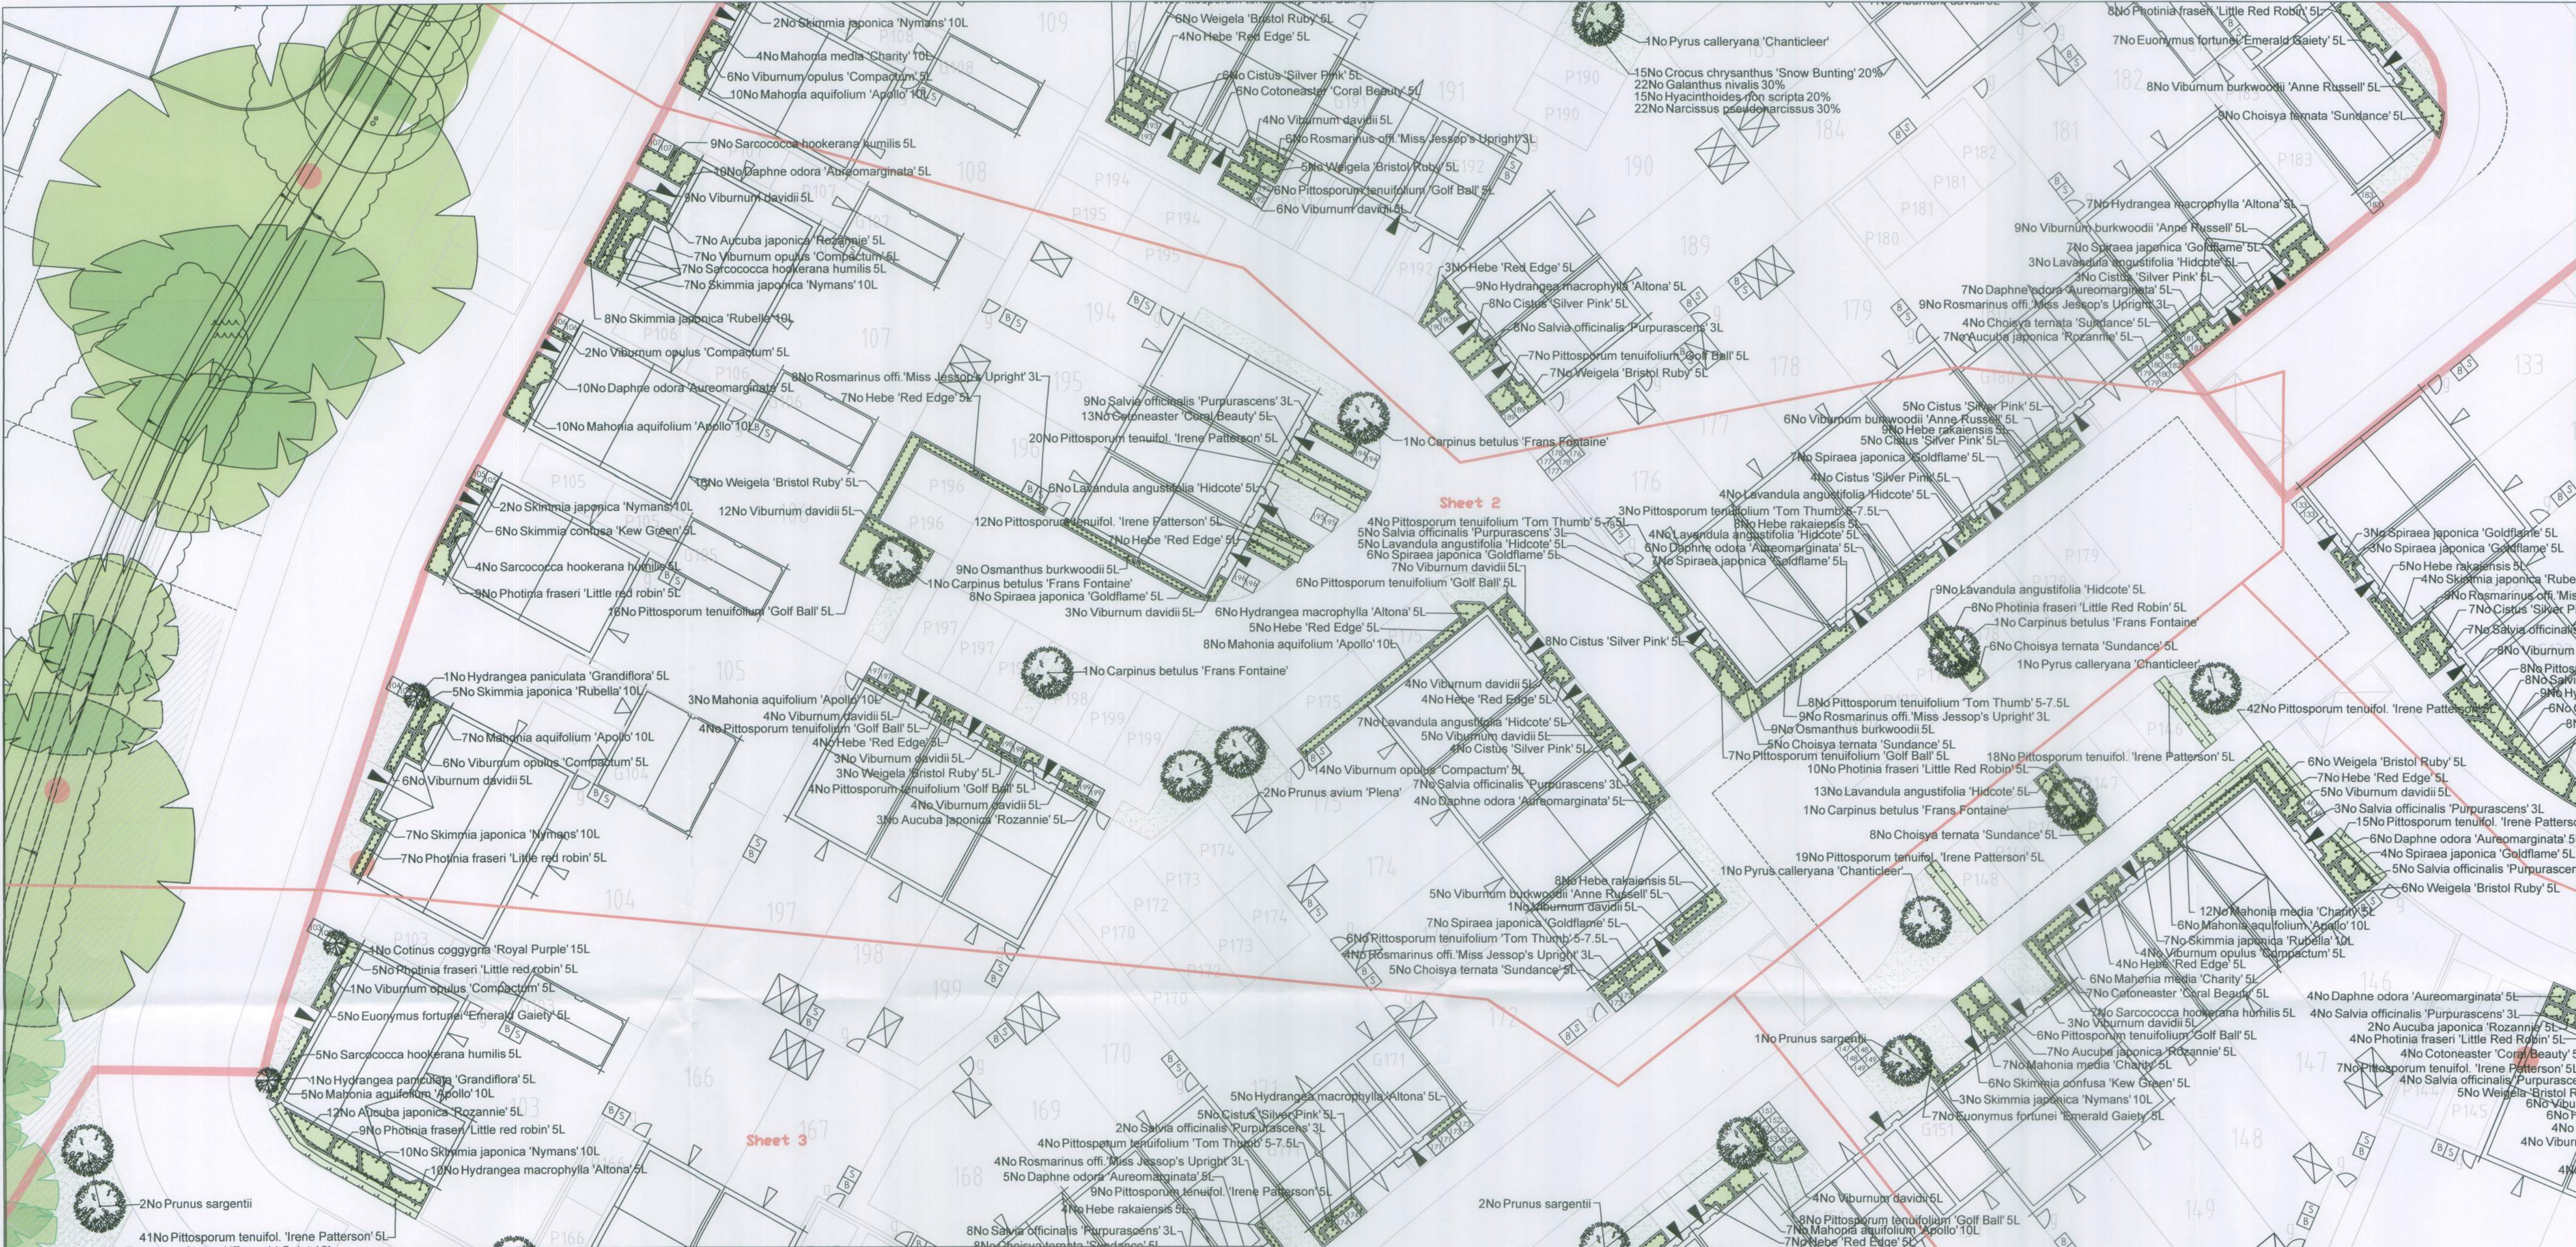

SPECIFICATION
All works generally, to comply with the written Soft
Landscape Specification.

NOTE: DO NOT SCALE FROM DRAWING

Legend

- Existing trees to be retained and protected during construction
- Proposed tree planting within soft landscape. See detail on Sheet 1
- Proposed specimen shrub planting to receive short angular staking on half standards with expandable tree ties. Irrigation tubing to root system of Amelanchier and Cotinus specimens as required
- Proposed Lonicera (honeysuckle) hedge planting to be planted in a double staggered row 400mm apart and at 500mm centres in each row. To be maintained at 1m height
- Proposed mixed native hedge planting to be planted in a double staggered row 300mm apart and at 500mm centres in each row. To be maintained at 1m height and 1.8m height adjacent to site boundaries
- Proposed shrub planting to receive 75mm bark mulch after planting operations
- Proposed mix bulb planting
- Proposed grass areas to receive good quality amenity grass turves laid in line with good horticultural practices
- Proposed wildflower areas, to be seeded with butterfly and honey bee mix (WFG18), or similar and approved
- Cut lines
- Approximate position of bird boxes. For details refer to Ecology Report by Aluco Ecology
- Approximate position of bat boxes. For details refer to Ecology Report by Aluco Ecology



A 07.11.16 LPA comments DKM

ACD
ENVIRONMENTAL

Ecology
Archaeology
Arboriculture
Landscape Architecture

ACD at these offices:
Rodbourne Rail Business Centre, Grange Lane,
Malmesbury, SN16 0ES
Tel: 01666 825646

Courtyard House, Mill Lane, Godalming, GU7 1EY
Tel: 01483 425714

Suite 6, Crescent House, Yonge Close, Eastleigh, SO50 9SX
Tel: 02382 026 300
email: mail@acdenv.co.uk
www.acdenviroental.co.uk

DAVID WILSON HOMES
BARRATT HOMES

scheme: Phase 4&5 re-plan,
Felpham
client: Barratt Homes/ David
Wilson Homes
drawing: Landscape Proposals
date: March 2016
scale: 1:200@A1
drawing no: BDWS20444 11 Sheet 2
drawn: JD checked: AE

Copyright of ACD Environmental Ltd. All rights described in
Chapter IV of the Copyright, Designs and Patents Act 1988 have
been generally asserted. 2011. Copyright of this plan remains
with ACD until all fees have been paid in full.

Planting Schedule Sheet 2

Trees	Species Name	Girth	Height	Density	Specification	No.
	Carpinus betulus 'Frans Fontaine'	12-14cm	350-425cm	Counted	Heavy Standard : Clear Stem min. 200 : BR	4No
	Prunus avium 'Plena'	12-14cm	350-425cm	Counted	Heavy Standard : Clear Stem 175-200 : BR	2No

Shrubs	Species Name	Height	Pot Size	Specification	Density	No.
	Aucuba japonica 'Rozannie'	40-60cm	5L	Bushy	4/m ²	10No
	Choisya ternata 'Sundance'	40-60cm	5L	Bushy	4/m ²	10No
	Cistus 'Silver Pink'	40-60cm	5L	Bushy	4/m ²	26No
	Cotoneaster 'Coral Beauty'	40-60cm	5L	Bushy	4/m ²	13No
	Daphne odora 'Aureomarginata'	40-60cm	5L	Bushy	4/m ²	30No
	Hebe 'Red Edge'	30-40cm	5L	Bushy	4/m ²	22No
	Hebe rakaiensis	30-40cm	5L	Bushy	4/m ²	6No
	Hydrangea macrophylla 'Altona'	40-60cm	5L	Branched	4/6 brks Counted	1No
	Hydrangea paniculata 'Grandiflora'	40-60cm	5L	Bushy	4/m ²	21No
	Lavandula angustifolia 'Hidcote'	30-40cm	5L	Bushy	4/m ²	28No
	Mahonia aquifolium 'Apollo'	40-60cm	10L	Bushy	4/m ²	18No
	Osmanthus burkwoodii	40-60cm	5L	Bushy	4/m ²	16No
	Photinia fraseri 'Little red robin'	40-60cm	5L	Bushy	0.5Ctr Double Staggered at 0.3m offset	32No
	Pittosporum tenuifolium 'Irene Patterson'	40-60cm	5L	Bushy	4/m ²	37No
	Pittosporum tenuifolium 'Golf Ball'	40-60cm	5L	Bushy	4/m ²	17No
	Pittosporum tenuifolium 'Tom Thumb'	40-60cm	5-7.5L	Bushy	4/m ²	21No
	Rosmarinus off. 'Miss Jessop's Upright'	30-40cm	3L	Bushy	4/m ²	16No
	Salvia officinalis 'Purpurascens'	20-30cm	3L	Branched	4/m ²	13No
	Sarcococca hookerana humilis	40-60cm	5L	Bushy	4/m ²	6No
	Skimmia confusa 'Kew Green'	40-60cm	5L	Bushy	4/m ²	16No
	Skimmia japonica 'Nymans'	40-60cm	10L	Bushy	4/m ²	13No
	Skimmia japonica 'Rubella'	40-60cm	10L	Bushy	4/m ²	29No
	Spiraea japonica 'Goldflame'	40-60cm	5L	Bushy	4/m ²	11No
	Viburnum burkwoodii 'Anne Russell'	40-60cm	5L	Bushy	4/m ²	53No
	Viburnum davidii	30-40cm	5L	Bushy	4/m ²	29No
	Viburnum opulus 'Compactum'	40-60cm	5L	Bushy	4/m ²	19No
	Weigela 'Bristol Ruby'	40-60cm	5L	Branched	4/m ²	