


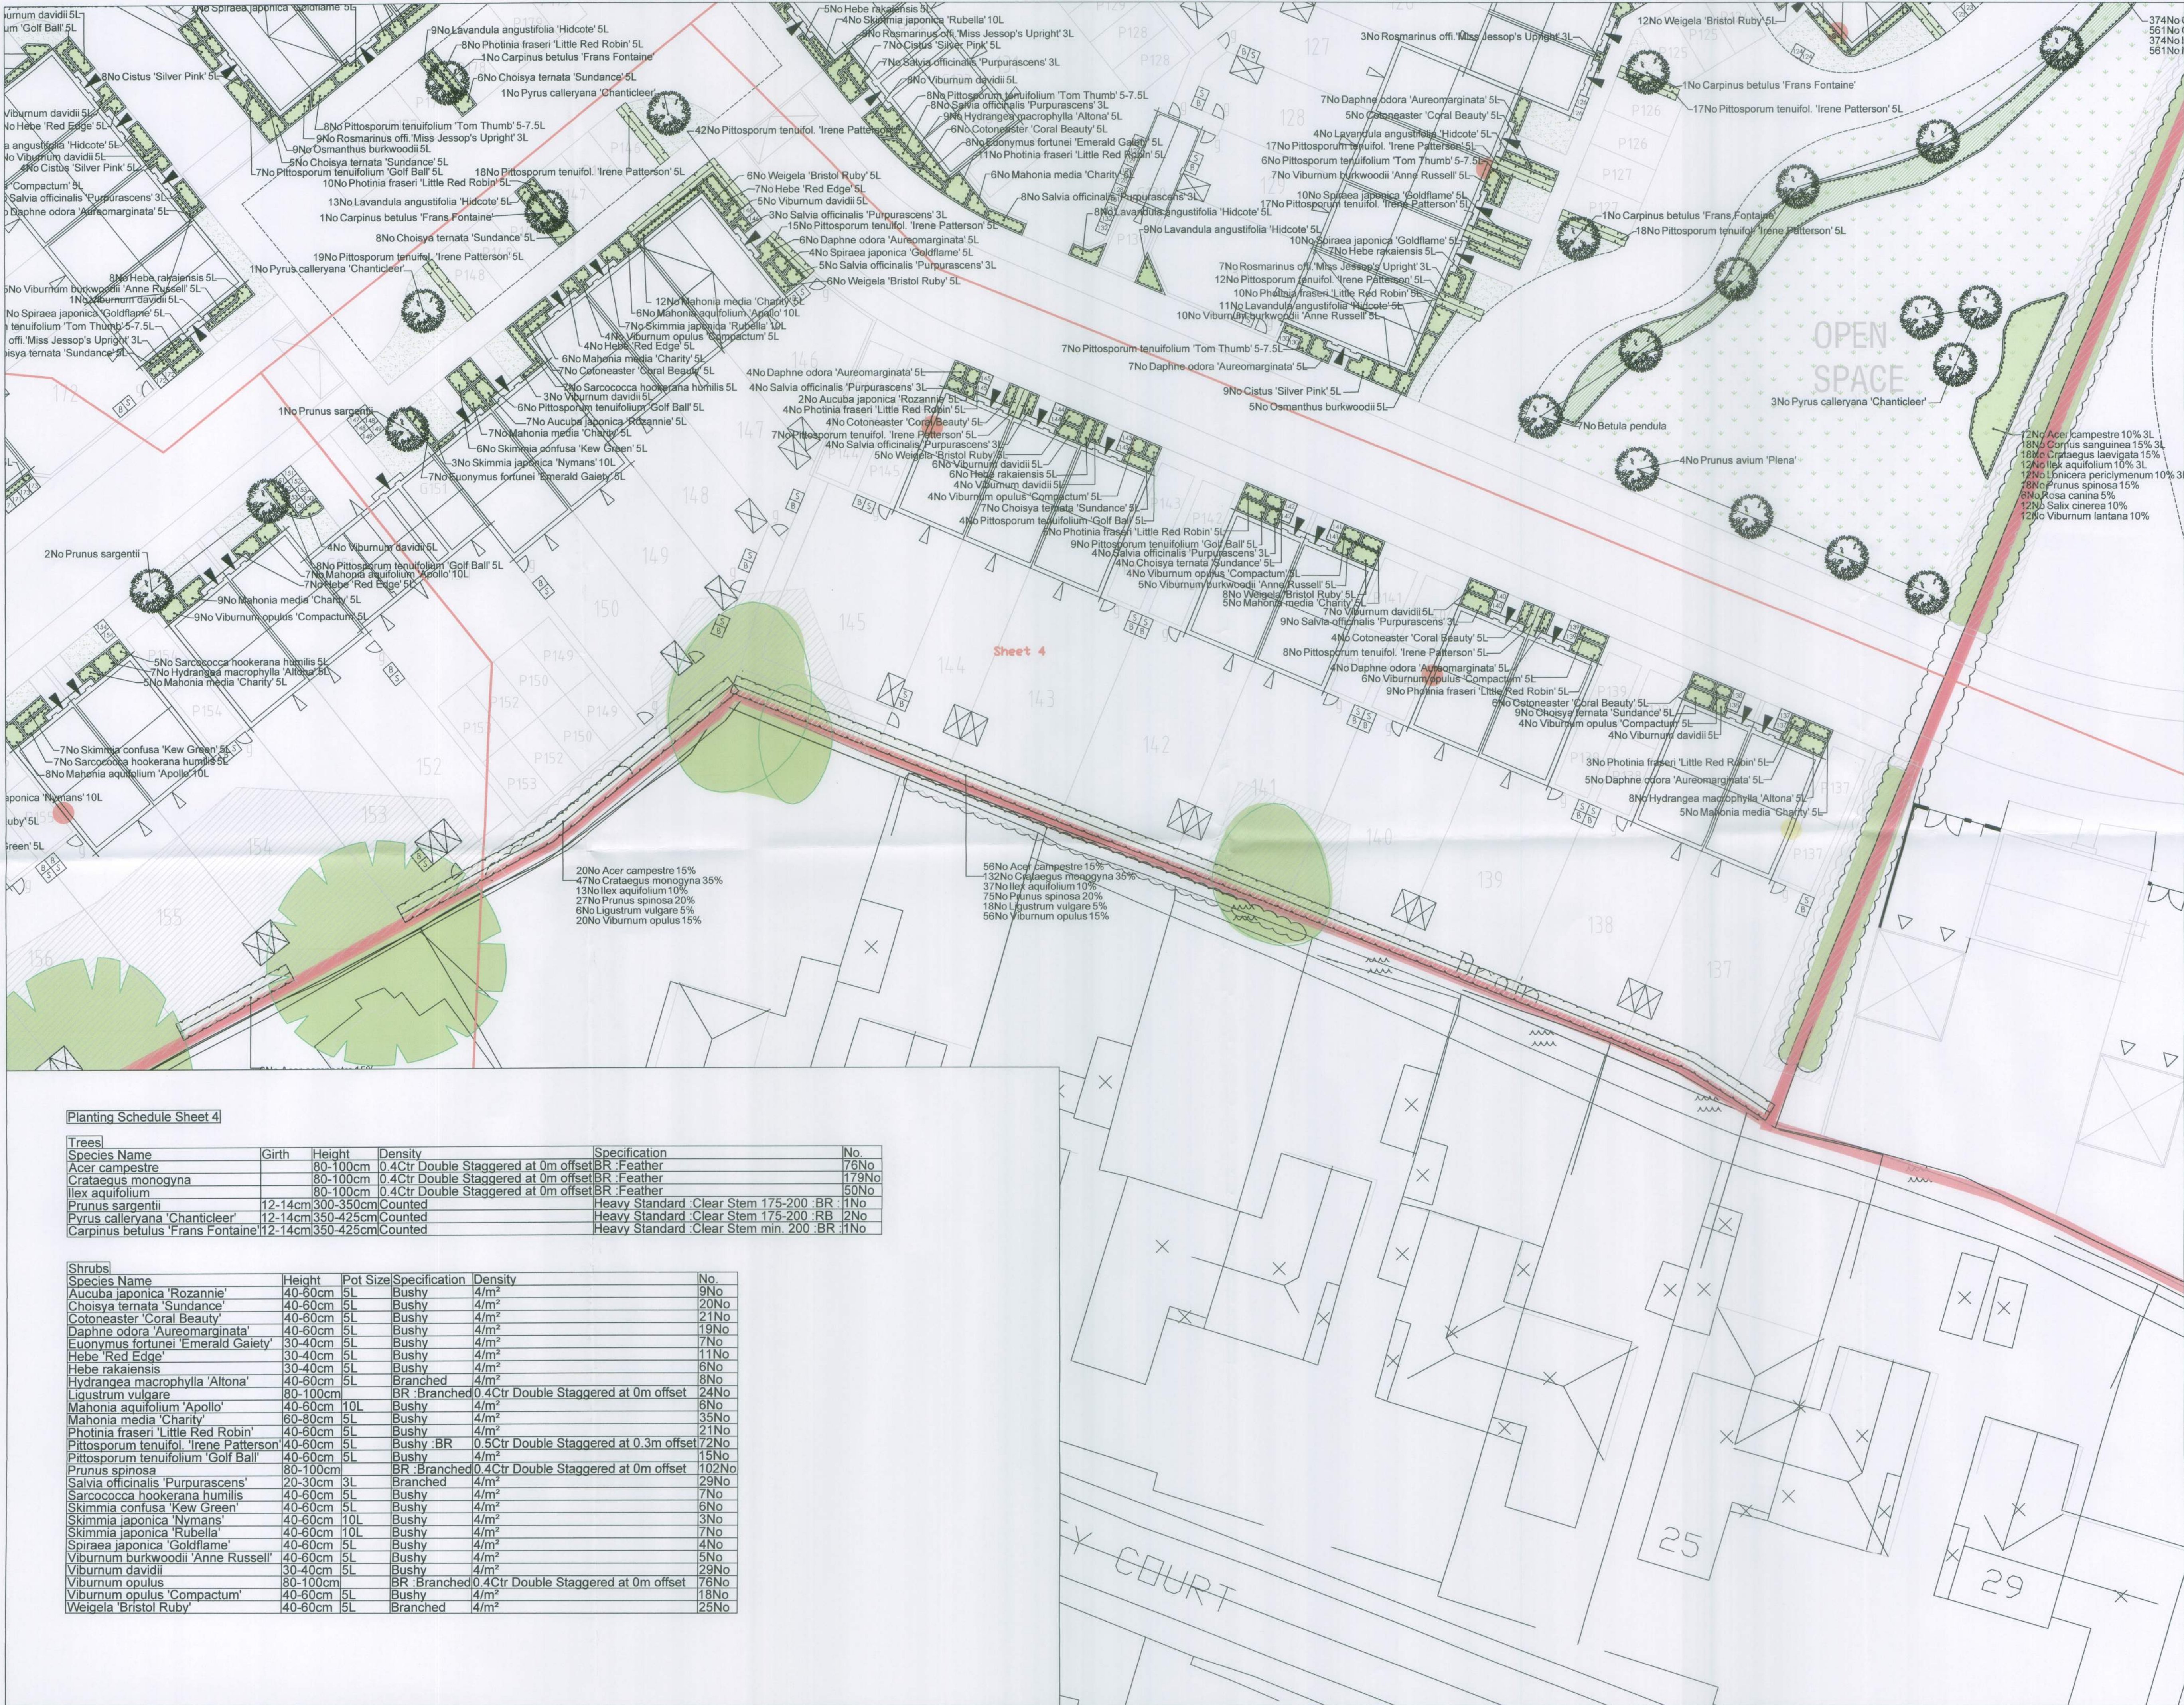

SPECIFICATION
All works generally, to comply with the written Soft Landscape Specification.

NOTE: DO NOT SCALE FROM DRAWING

Legend

- Existing trees to be retained and protected during construction
- Proposed tree planting within soft landscape. See detail on Sheet 1
- Proposed specimen shrub planting to receive short angular staking on half standards with expandable tree ties. Irrigation tubing to root system of *Amelanchier* and *Cotinus* specimens as required
- Proposed *Lonicera* (honeysuckle) hedge planting to be planted in a double staggered row 400mm apart and at 500mm centres in each row. To be maintained at 1m height
- Proposed mixed native hedge planting to be planted in a double staggered row 300mm apart and at 500mm centres in each row. To be maintained at 1m height and 1.5m height adjacent to site boundaries
- Proposed shrub planting to receive 75mm bark mulch after planting operations
- Proposed mix bulb planting
- Proposed grass areas to receive good quality amenity grass turves laid in line with good horticultural practices
- Proposed wildflower areas, to be seeded with butterfly and honey bee mix (WFG18), or similar and approved
- Cut lines
- Approximate position of bird boxes. For details refer to Ecology Report by Aluco Ecology
- Approximate position of bat boxes. For details refer to Ecology Report by Aluco Ecology

A 07.11.16 LPA comments DKM

ACD ENVIRONMENTAL
Ecology
Archaeology
Arboriculture
Landscape Architecture

ACD at these offices:
Rodbourne Rail Business Centre, Grange Lane,
Malmesbury, SN16 0ES
Tel: 01666 825646

Courtyard House, Mill Lane, Godalming, GU7 1EY
Tel: 01483 425714

Suite 6, Crescent House, Yonge Close, Eastleigh, SO50 9SX
Tel: 02382 026 300
email: mail@acdenv.co.uk
www.acdenvironmental.co.uk

DAVID WILSON HOMES
BARRATT HOMES

scheme: Phase 4&5 re-plan,
Felpham

client: Barratt Homes/ David
Wilson Homes

drawing: Landscape Proposals

date: March 2016

scale: 1:200@A1

drawing no: BDWS20444 11 Sheet 4

drawn: JD checked: AE

Copyright of ACD Environmental Ltd. All rights described in Chapter IV of the Copyright, Designs and Patents Act 1988 have been generally asserted. 2011. Copyright of this plan remains with ACD until all fees have been paid in full.

Planting Schedule Sheet 4

Trees					
Species Name	Girth	Height	Density	Specification	No.
Acer campestre		80-100cm	0.4	Ctr Double Staggered at 0m offset	76No
Crataegus monogyna		80-100cm	0.4	Ctr Double Staggered at 0m offset	179No
Ilex aquifolium		80-100cm	0.4	Ctr Double Staggered at 0m offset	50No
Prunus sargentii	12-14cm	300-350cm	Counted	Heavy Standard : Clear Stem 175-200 : BR : 1No	
Pyrus calleryana 'Chanticleer'	12-14cm	350-425cm	Counted	Heavy Standard : Clear Stem 175-200 : RB : 2No	
Carpinus betulus 'Frans Fontaine'	12-14cm	350-425cm	Counted	Heavy Standard : Clear Stem min. 200 : BR : 1No	

Shrubs					
Species Name	Height	Pot Size	Specification	Density	No.
Aucuba japonica 'Rozannie'	40-60cm	5L	Bushy	4/m ²	9No
Choisya ternata 'Sundance'	40-60cm	5L	Bushy	4/m ²	20No
Cotoneaster 'Coral Beauty'	40-60cm	5L	Bushy	4/m ²	21No
Daphne odora 'Aureomarginata'	40-60cm	5L	Bushy	4/m ²	19No
Euonymus fortunei 'Emerald Gaiety'	30-40cm	5L	Bushy	4/m ²	7No
Hebe 'Red Edge'	30-40cm	5L	Bushy	4/m ²	11No
Hebe rakaiensis	30-40cm	5L	Bushy	4/m ²	6No
Hydrangea macrophylla 'Altona'	40-60cm	5L	Branched	4/m ²	8No
Ligustrum vulgare	80-100cm		BR : Branched	0.4 Ctr Double Staggered at 0m offset	24No
Mahonia aquifolium 'Apollo'	40-60cm	10L	Bushy	4/m ²	6No
Mahonia media 'Charity'	60-80cm	5L	Bushy	4/m ²	35No
Photinia fraseri 'Little Red Robin'	40-60cm	5L	Bushy	4/m ²	21No
Pittosporum tenuifolium 'Irene Patterson'	40-60cm	5L	Bushy : BR	0.5 Ctr Double Staggered at 0.3m offset	72No
Pittosporum tenuifolium 'Golf Ball'	40-60cm	5L	Bushy	4/m ²	15No
Prunus spinosa	80-100cm		BR : Branched	0.4 Ctr Double Staggered at 0m offset	102No
Salvia officinalis 'Purpurascens'	20-30cm	3L	Branched	4/m ²	29No
Sarcococca hookerana humilis	40-60cm	5L	Bushy	4/m ²	7No
Skimmia confusa 'Kew Green'	40-60cm	5L	Bushy	4/m ²	6No
Skimmia japonica 'Nymans'	40-60cm	10L	Bushy	4/m ²	3No
Skimmia japonica 'Rubella'	40-60cm	10L	Bushy	4/m ²	7No
Spiraea japonica 'Goldflame'	40-60cm	5L	Bushy	4/m ²	4No
Viburnum burkwoodii 'Anne Russell'	40-60cm	5L	Bushy	4/m ²	5No
Viburnum davidii	30-40cm	5L	Bushy	4/m ²	29No
Viburnum opulus	80-100cm		BR : Branched	0.4 Ctr Double Staggered at 0m offset	76No
Viburnum opulus 'Compactum'	40-60cm	5L	Bushy	4/m ²	18No
Weigela 'Bristol Ruby'	40-60cm	5L	Branched	4/m ²	25No