



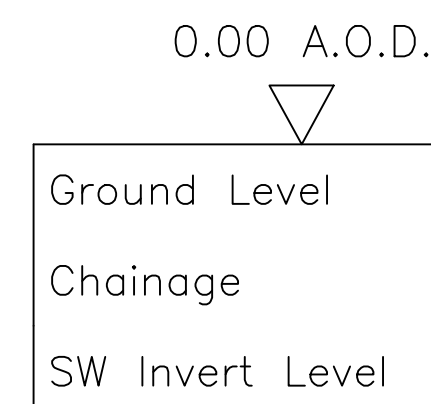

JKH SPILLWAY HEADWALL
300 SERIES (DRAINAGE OUTFALL)
Scale 1:20

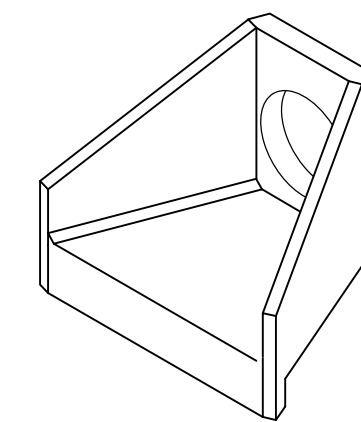

PLANNING

C	21/11/16	Land drain reduced in length & outfall position amended.	HJS
B	09/11/16	Update following Arun DC comments.	HJS
A	01/11/16	Update following Arun DC comments.	HJS
REV. NO.	DATE	DESCRIPTION	INITIALS
Client		 	
Project		Phase 5E Felpham, Bognor Regis	
Title		Phase 5E Land Drain Section & Details	
Scale As Checked		Drawing No. 4347:901 Date 17/07/16 Drawn by HJS	
Scale As Amended		Drawing No. 4347:901 Date 17/07/16 Drawn by HJS	