


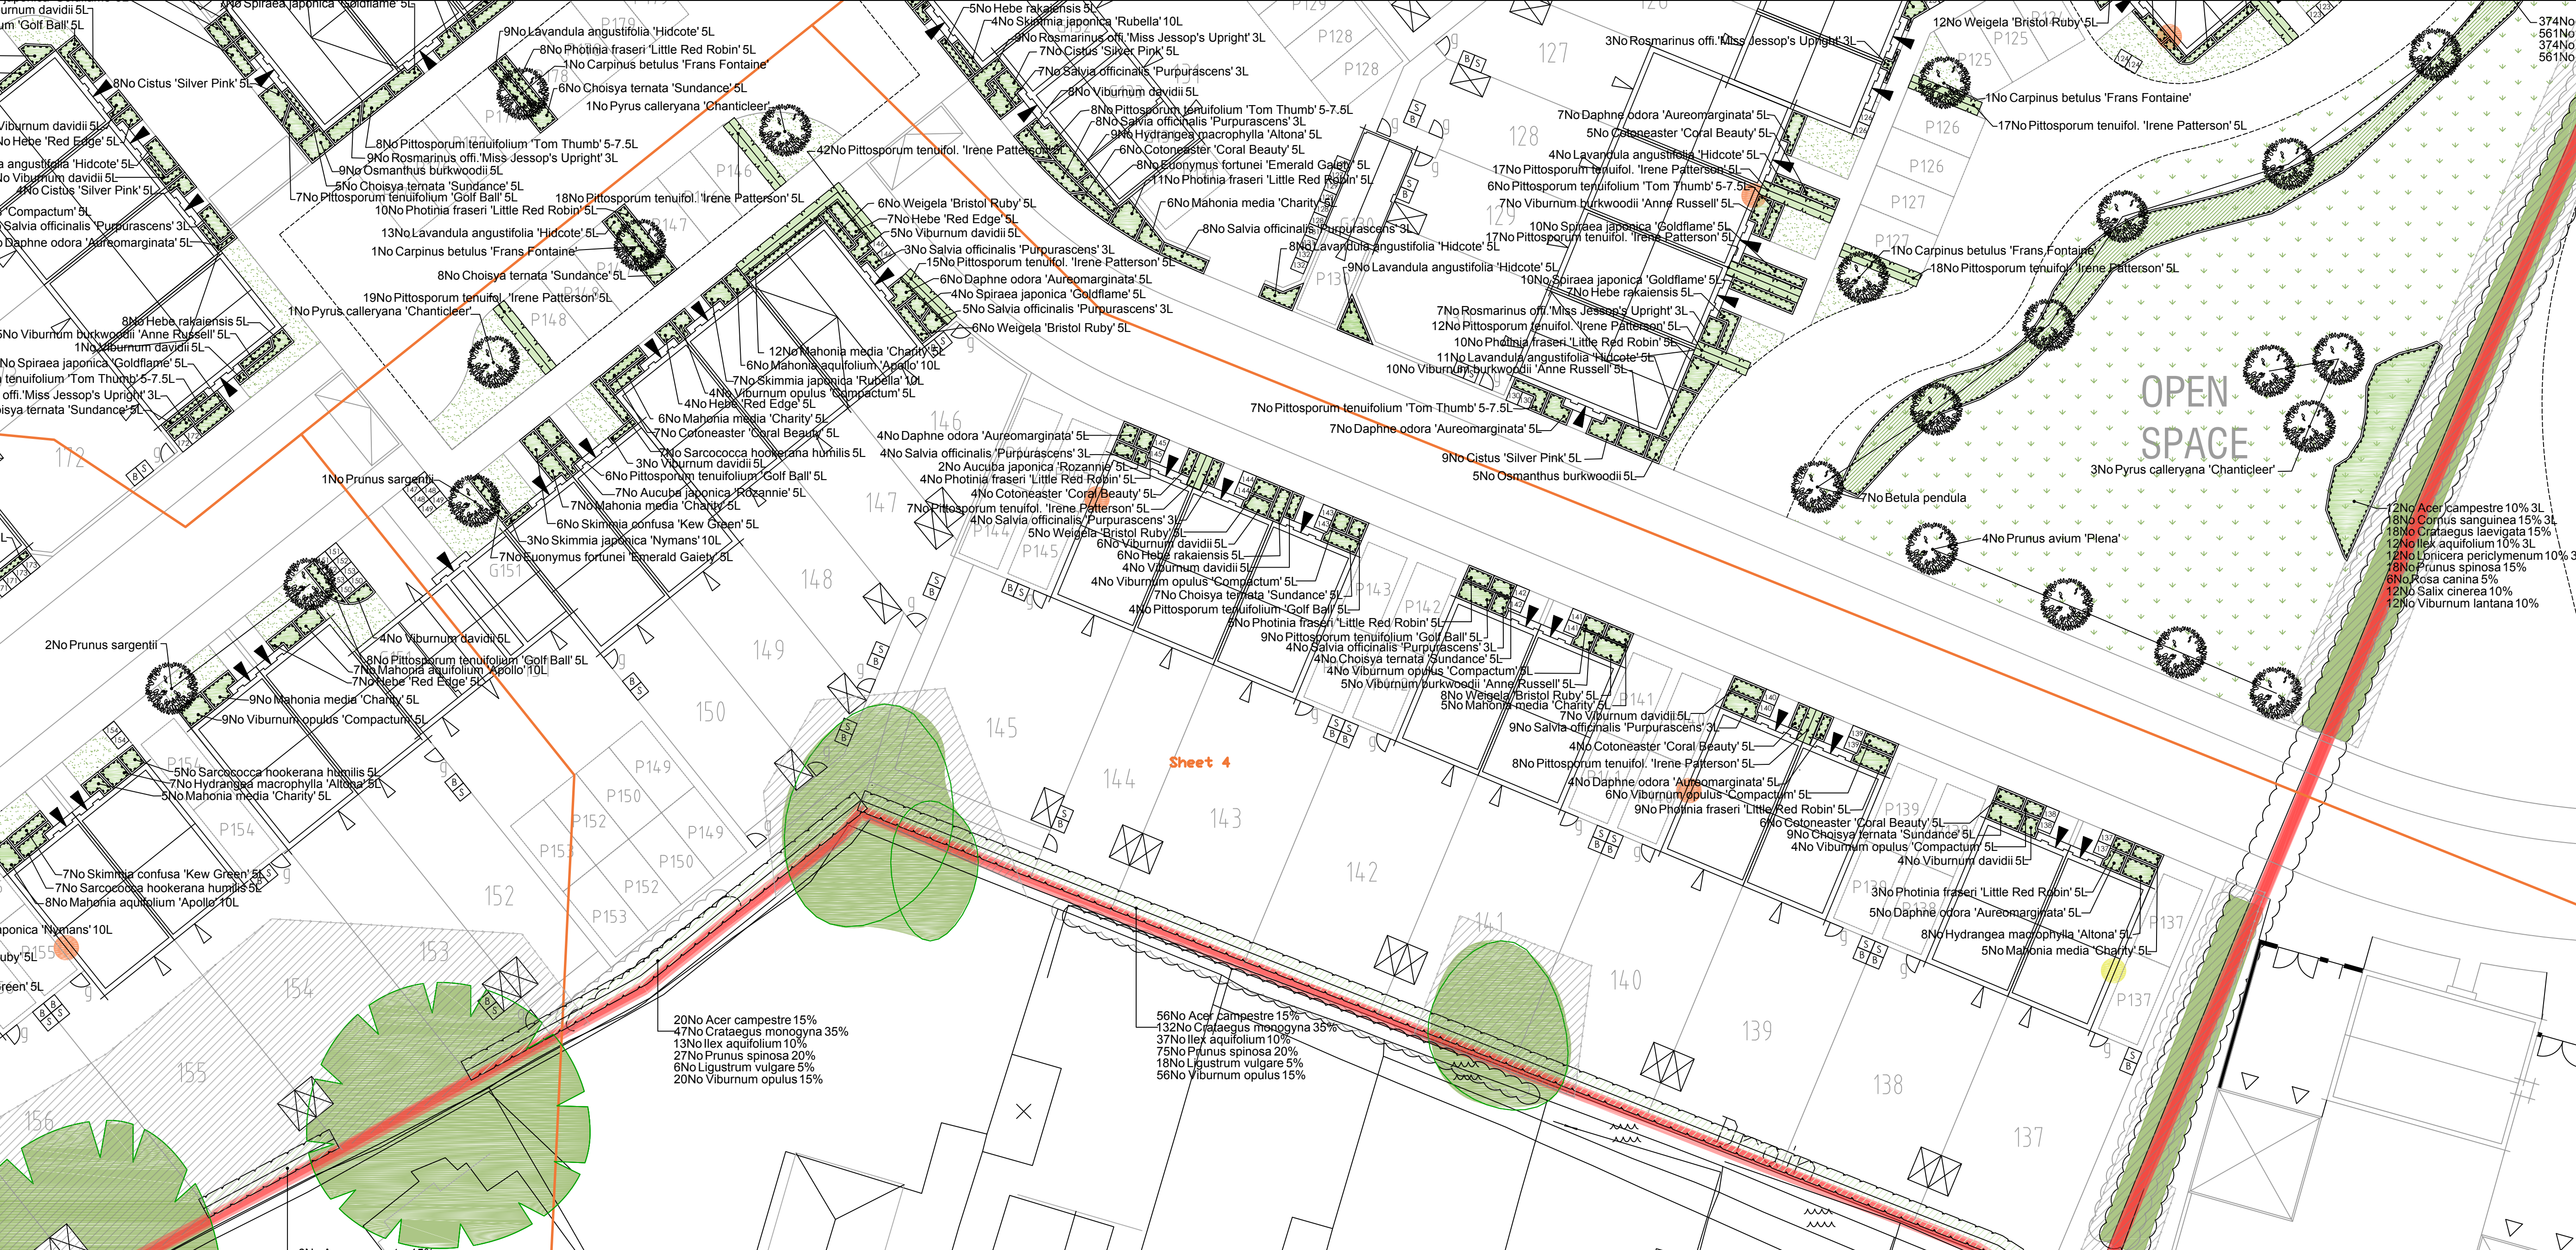

Planting Schedule Sheet 4

Trees					
Species Name	Girth	Height	Density	Specification	No.
Acer campestre		80-100cm	0.4Ctr Double Staggered at 0m offset	BR : Feather	76No
Crataegus monogyna		80-100cm	0.4Ctr Double Staggered at 0m offset	BR : Feather	179No
Ilex aquifolium		80-100cm	0.4Ctr Double Staggered at 0m offset	BR : Feather	50No
Prunus sargentii	12-14cm	300-350cm	Counted	Heavy Standard : Clear Stem 175-200 : BR :	1No
Pyrus calleryana 'Chanticleer'	12-14cm	350-425cm	Counted	Heavy Standard : Clear Stem 175-200 : RB :	2No
Carpinus betulus 'Frans Fontaine'	12-14cm	350-425cm	Counted	Heavy Standard : Clear Stem min. 200 : BR :	1No

Shrubs					
Species Name	Height	Pot Size	Specification	Density	No.
Aucuba japonica 'Rozannie'	40-60cm	5L	Bushy	4/m²	9No
Choisya ternata 'Sundance'	40-60cm	5L	Bushy	4/m²	20No
Cotoneaster 'Coral Beauty'	40-60cm	5L	Bushy	4/m²	21No
Daphne odora 'Aureomarginata'	40-60cm	5L	Bushy	4/m²	19No
Euonymus fortunei 'Emerald Gaiety'	30-40cm	5L	Bushy	4/m²	7No
Hebe 'Red Edge'	30-40cm	5L	Bushy	4/m²	11No
Hebe rakaiensis	30-40cm	5L	Bushy	4/m²	6No
Hydrangea macrophylla 'Altona'	40-60cm	5L	Branched	4/m²	8No
Ligustrum vulgare	80-100cm		BR : Branched	0.4Ctr Double Staggered at 0m offset	24No
Mahonia aquifolium 'Apollo'	40-60cm	10L	Bushy	4/m²	6No
Mahonia media 'Charity'	60-80cm	5L	Bushy	4/m²	35No
Photinia fraseri 'Little Red Robin'	40-60cm	5L	Bushy	4/m²	21No
Pittosporum tenuifolium 'Irene Patterson'	40-60cm	5L	Bushy : BR :	0.5Ctr Double Staggered at 0.3m offset	72No
Pittosporum tenuifolium 'Golf Ball'	40-60cm	5L	Bushy	4/m²	15No
Prunus spinosa	80-100cm		BR : Branched	0.4Ctr Double Staggered at 0m offset	102No
Salvia officinalis 'Purpurascens'	20-30cm	3L	Branched	4/m²	29No
Sarcococca hookerana humilis	40-60cm	5L	Bushy	4/m²	7No
Skimmia confusa 'Kew Green'	40-60cm	5L	Bushy	4/m²	6No
Skimmia japonica 'Nymans'	40-60cm	10L	Bushy	4/m²	3No
Skimmia japonica 'Rubella'	40-60cm	10L	Bushy	4/m²	7No
Spiraea japonica 'Goldflame'	40-60cm	5L	Bushy	4/m²	4No
Viburnum burkwoodii 'Anne Russell'	40-60cm	5L	Bushy	4/m²	5No
Viburnum davidii	30-40cm	5L	Bushy	4/m²	29No
Viburnum opulus	80-100cm		BR : Branched	0.4Ctr Double Staggered at 0m offset	76No
Viburnum opulus 'Compactum'	40-60cm	5L	Bushy	4/m²	18No
Weigela 'Bristol Ruby'	40-60cm	5L	Branched	4/m²	25No

SPECIFICATION
All works generally, to comply with the written Soft Landscape Specification.

NOTE: DO NOT SCALE FROM DRAWING

Legend

- Existing trees to be retained and protected during construction
- Proposed tree planting within soft landscape. See detail on Sheet 1
- Proposed specimen shrub planting to receive short angular staking on half standards with expandable tree ties. Irrigation tubing to root system of *Ametantherand Cotinus* specimens as required
- Proposed *Lonicera* (honeysuckle) hedge planting to be planted in a double staggered row 400mm apart and at 500mm centres in each row. To be maintained at 1m height
- Proposed mixed native hedge planting to be planted in a double staggered row 300mm apart and at 500mm centres in each row. To be maintained at 1m height and 1.8m height adjacent to site boundaries
- Proposed shrub planting to receive 75mm bark mulch after planting operation
- Proposed mix bulb planting
- Proposed grass areas to receive good quality amenity grass turves laid in line with good horticultural practices
- Proposed wildflower areas, to be seeded with butterfly and honey bee mix (WFG18), or similar and approved
- Cut lines
- Approximate position of bird boxes. For details refer to Ecology Report by Aluco Ecology
- Approximate position of bat boxes. For details refer to Ecology Report by Aluco Ecology

North Arrow

Scale: 1:200

A	07.11.16	LPA comments	DKM
---	----------	--------------	-----

ACD ENVIRONMENTAL
Ecology
Archaeology
Arboriculture
Landscape Architecture

ACD at these offices:
Rodbourne Rail Business Centre, Grange Lane,
Malmesbury, SN16 0ES
Tel: 01666 825646

Courtyard House, Mill Lane, Godalming, GU7 1EY
Tel: 01483 425714

Suite 6, Crescent House, Yonge Close, Eastleigh, SO50 9SX
Tel: 02382 026 300
email: mail@acdenv.co.uk
www.acdenvironmental.co.uk

DAVID WILSON HOMES
WHERE QUALITY LIVES

BARRATT HOMES

scheme: Phase 4&5 re-plan,
Felpham

client: Barratt Homes/ David
Wilson Homes

drawing: Landscape Proposals

date: March 2016

scale: 1:200@A1

drawing no: BDWS20444 11 Sheet 4

drawn: JD checked: AE

Copyright of ACD Environmental Ltd. All rights described in Chapter IV of the Copyright, Designs and Patents Act 1988 have been generally asserted: 2011. Copyright of this plan remains with ACD until all fees have been paid in full.