


Trees					
Species Name	Girth	Height	Density	Specification	No.
<i>Crategeus laevigata</i>		60-80cm	4/m ²	1+2: Multi-Stemmed_BR	18No
<i>Ilex aequifolium</i>		60-80cm	4/m ²	Bushy	12No
<i>Tilia cordata</i> 'Green Spire'	12-14cm	350-400cm	Counted	Heavy Standard : Clear Stem 175-200 :RB	4No
<i>Thuja baltica</i> 'Frans Fontaine'	12-14cm	350-425cm	Counted	Heavy Standard : Clear Stem 175-200 :RB	4No
<i>Pendula</i>	12-14cm	350-425cm	Counted	Heavy Standard : Clear Stem 175-200 :RB	7No
<i>Prunus avium</i> 'Plena'	12-14cm	350-425cm	Counted	Heavy Standard : Clear Stem 175-200 :RB	4No
<i>Pyrus calleryana</i> 'Chanticleer'	12-14cm	350-425cm	Counted	Heavy Standard : Clear Stem 175-200 :RB	3No

Species Name	Height	Pot Size	Specification	Density	No.
Acer campestre	60-80cm	3L	1+1: Branched :BR	4/m ²	12No
Choisya ternata 'Sundance'	40-60cm	5L	Bushy	4/m ²	24No
Cistus 'Silver Pink'	40-60cm	5L	Bushy	4/m ²	22No
Cornus sanguinea	60-80cm	3L	Several shoots	4/m ²	18No
Cotoneaster 'Coral Beauty'	40-60cm	5L	Bushy	4/m ²	14No
Daphne odora 'Aureomarginata'	40-60cm	5L	Bushy	4/m ²	26No
Euonymus fortunei 'Emerald Gaiety'	30-40cm	5L	Bushy	4/m ²	21No
Hebe 'Red Edge'	30-40cm	5L	Bushy	4/m ²	7No
Hydrangea paniculata 'Raiakasa'	30-40cm	5L	Bushy	4/m ²	1No
Hydrangea macrophylla 'Altona'	40-60cm	5L	Branched	4/m ²	27No
Lavandula angustifolia 'Hidcote'	30-40cm	5L	Bushy	4/m ²	50No
Mahonia media 'Charity'	60-80cm	5L	Bushy	4/m ²	6No
Osmanthus burkwoodii	40-60cm	5L	Bushy	4/m ²	14No
Photinia fraseri 'Little Red Robin'	40-60cm	5L	Bushy	4/m ²	44No
Pittosporum tenuifolium 'Irene Patterson'	40-60cm	5L	Bushy :BR	0.5Citr Double Staggered at 0.3m offset	72No
Pittosporum tenuifolium 'Golf Ball'	40-60cm	5L	Bushy	4/m ²	7No
Pittosporum tenuifolium 'Tom Thumb'	40-60cm	5-7.5L	Bushy	4/m ²	38No
Prunus spinosa	60-80cm		1+1: Branched :BR	4/m ²	18No
Rosa canina	60-80cm		1+1: Branched :BR	4/m ²	6No
Rosmarinus off. 'Miss Jessop's Upright'	30-40cm	3L	Bushy	4/m ²	41No
Salix cinerea	60-80cm		0/1: Branched :BR	4/m ²	12No
Salix officinalis 'Purpurascens'	20-30cm	3L	Branched	4/m ²	38No
Scirpa japonica 'Rubella'	40-60cm	10L	Bushy	4/m ²	4No
Spirea japonica 'Goldflame'	40-60cm	5L	Bushy	4/m ²	30No
Viburnum burkwoodii 'Anne Russell'	40-60cm	5L	Bushy	4/m ²	17No
Viburnum davidii	30-40cm	5L	Bushy	4/m ²	8No
Viburnum lantana	60-80cm		Branched :BR	4/m ²	12No
Weigela 'Bristol Ruby'	40-60cm	5L	Branched	4/m ²	12No

Climbers					
Species Name	Height	Pot Size	Specification	Density	No.
<i>Lonicera periclymenum</i>	60-80cm	3L	Several Shoots	4/m ²	12No

Bulbs	Species Name	Specification	Density	No.
	<i>Crocus chrysanthus</i> 'Snow Bunting'	topsize	20/m ²	426No
	<i>Galanthus nivalis</i>	topsize ; to be in the green when planted	20/m ²	641No
	<i>Narcissoides non scripta</i>	9+ topsize	20/m ²	426No
	<i>Narcissus pseudonarcissus</i>	topsize	20/m ²	641No

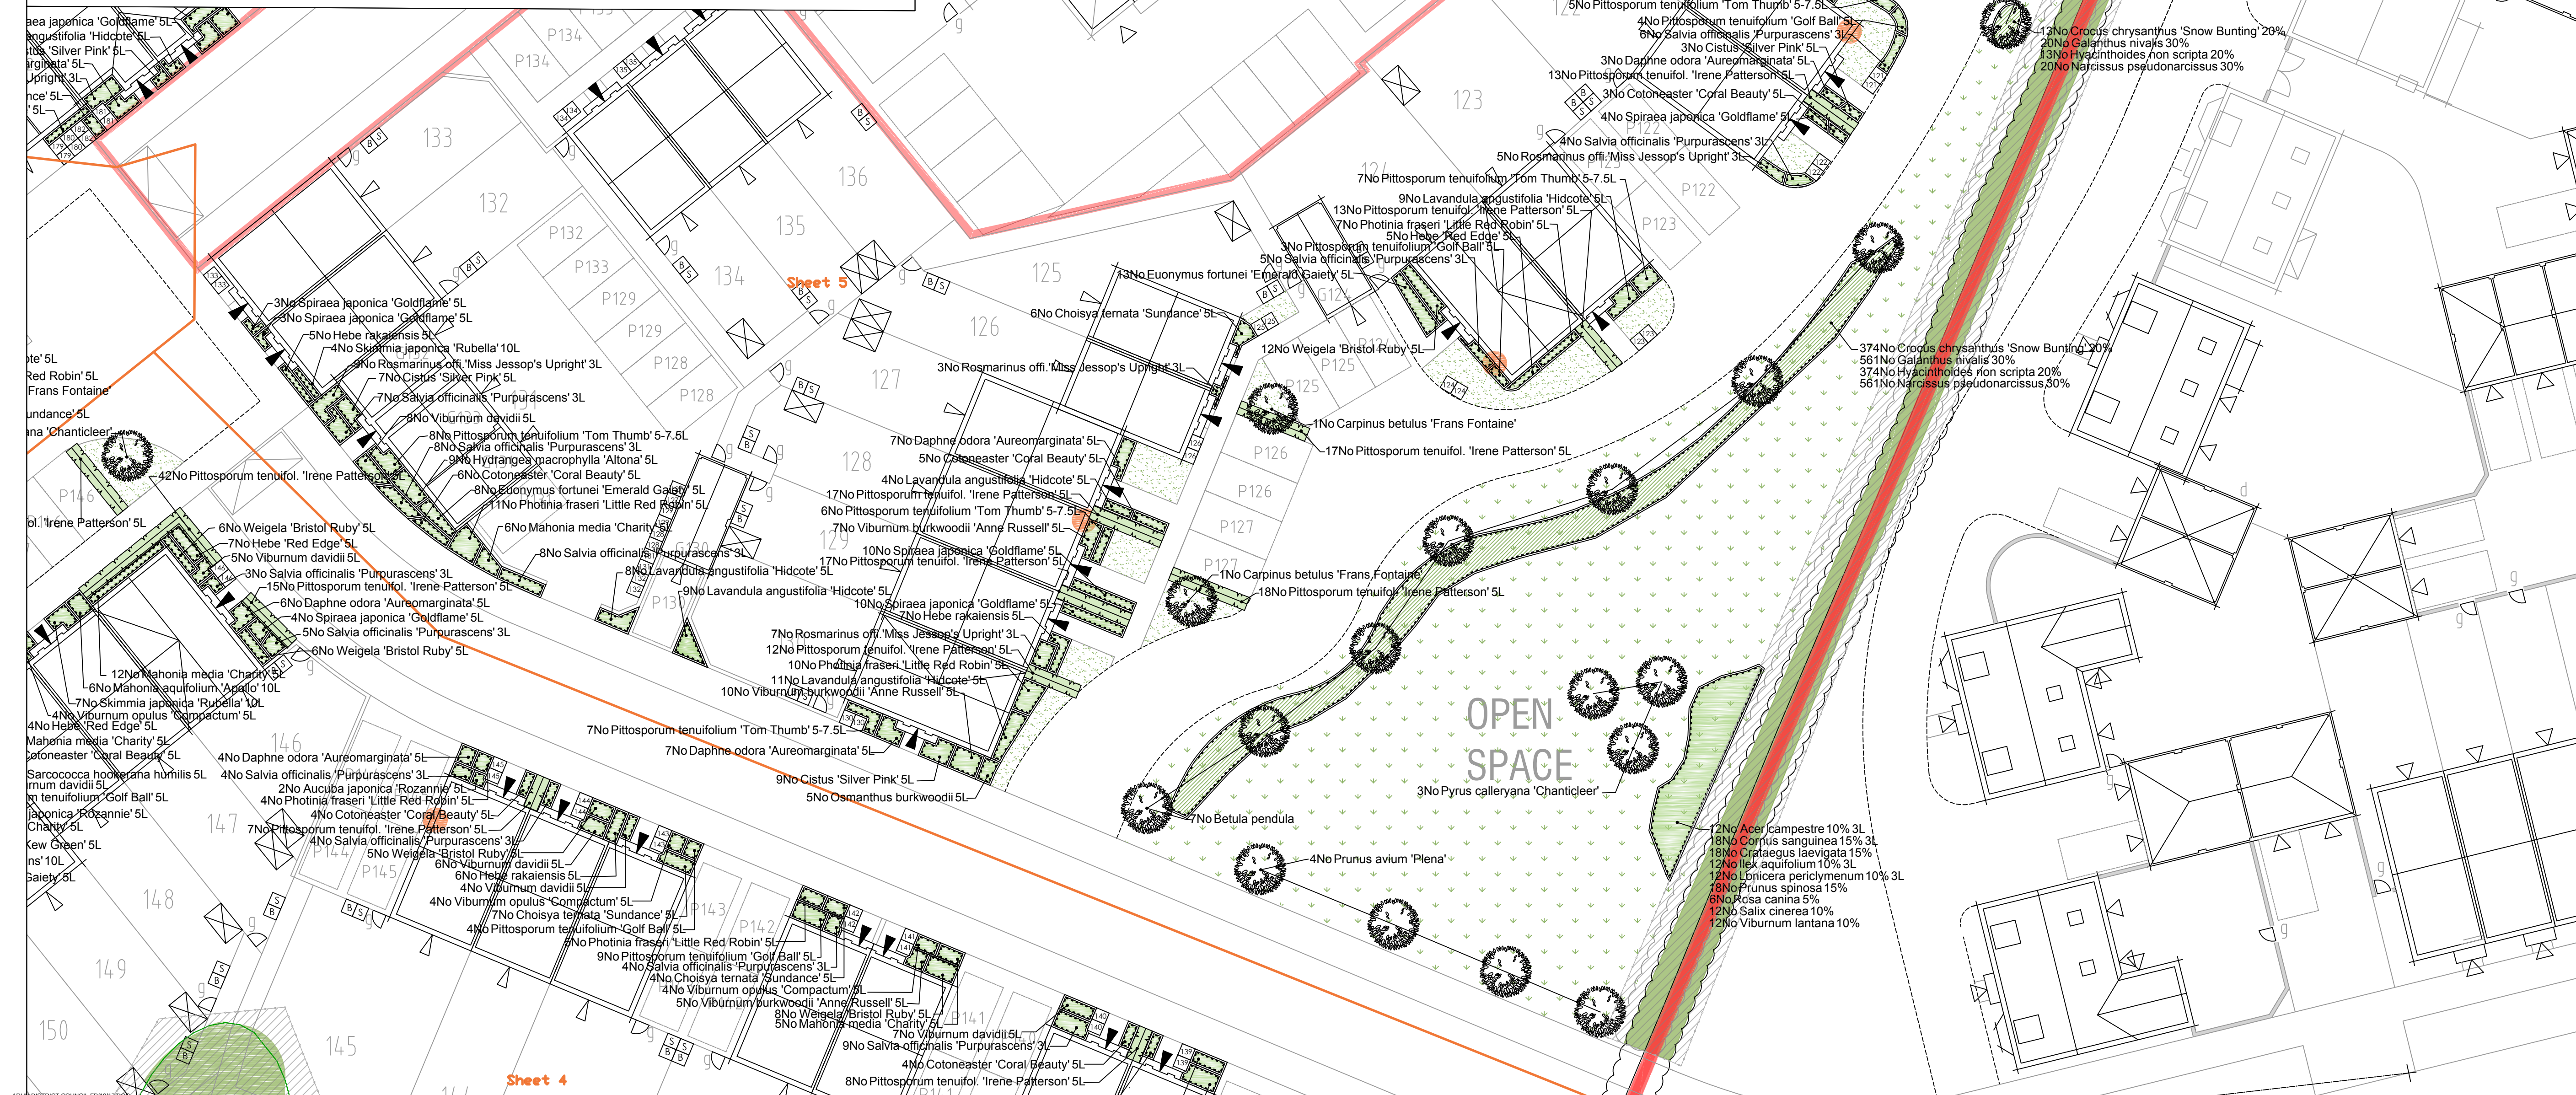

 Existing trees to be retained and protected during construction

 Proposed tree planting within soft landscape. See detail on Sheet 1

Proposed specimen shrub planting to receive short angular staking on half standards with expandable tree ties. Irrigation tubing to root system of *Amelanchier* and *Cotinus* specimens as required

 Proposed *Lonicera* (honeysuckle) hedge planting to be planted in a double staggered row 400mm apart and at 500mm centres in each row. To be maintained at 1m height

 Proposed mixed native hedge planting to be planted in a double staggered row 300mm apart and at 500mm centres in each row. To be maintained at 1m height and 1.8m height adjacent to site boundaries

 Proposed shrub planting to receive 75m² bark mulch after planting operations Proposed mix bulb planting

Proposed grass areas to receive good quality amenity grass turves laid in line good horticultural practices



Proposed wildflower areas, to be seeded with butterfly and honey bee mix (WFG or similar and approved)

Outlines

Approximate position of
bird boxes. For details
refer to Ecology Report
by Aluco Ecology

Approximate position of bat boxes. For details refer to Ecology Report by Aluco Ecology



A	07.11.16	LPA comments

ACD
ENVIRONMENTAL
Ecology
Archaeology
Arbiculture
Landscape Architecture

ACD at these offices:
Rodbourne Rail Business Centre, Grange Lane,
Malmesbury, SN16 0ES
Tel: 01666 825646

Courtyard House, Mill Lane, Godalming, GU7 1EJ
Tel: 01483 425714

Suite 6, Crescent House, Yonge Close, Eastleigh, SO5
Tel: 02382 026 300
email: mail@acdenv.co.uk
www.acdenvironmental.co.uk

 DAVID WILSON HOMES
WHERE QUALITY LIVES
 BARR
HOME

scheme: Phase 4&5 re-plan.

Felpham

Wilson Homes

drawing: Landscape Proposal

date: March 2016

scale: 1:200 @ A1

drawing no: BDWS20444 11 She

drawn: JD checked: AE

Copyright of ACD Environmental Ltd. All rights reserved.
Chapter IV of the Copyright, Designs and Patents Act 1988
has been generally asserted: 2011. Copyright of this plan
remains with ACD until all fees have been paid in full.