




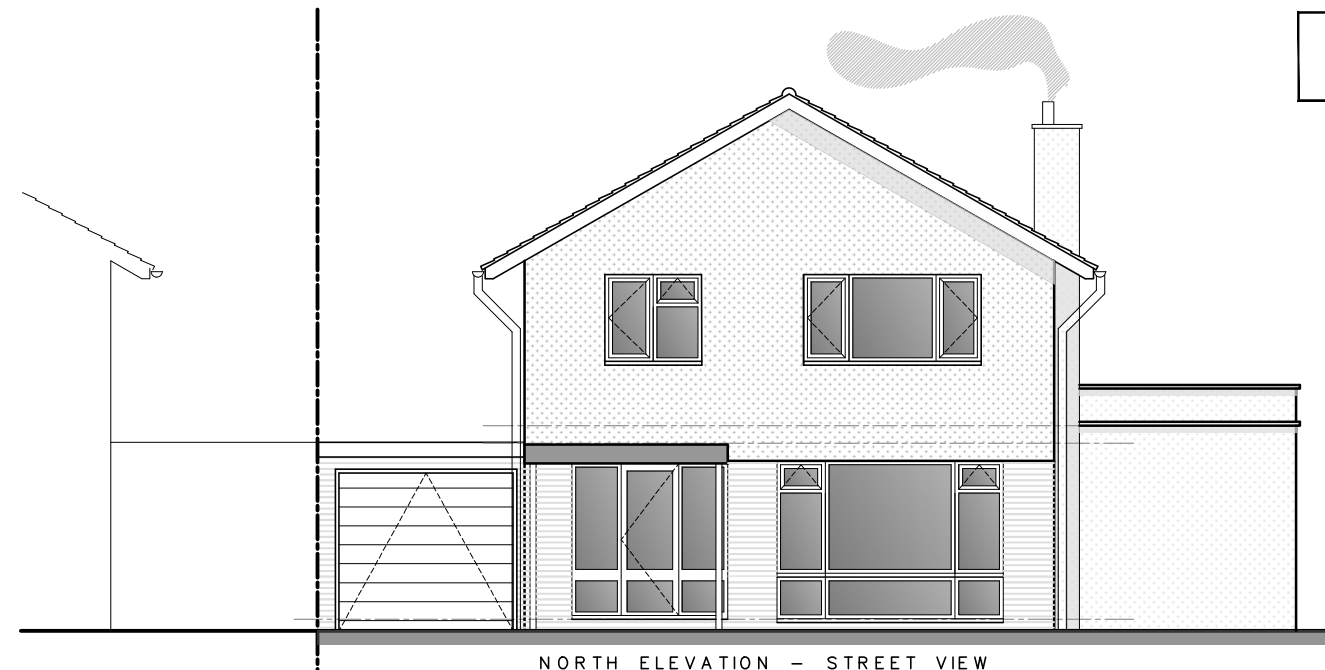

NORTH ELEVATION – STREET VIEW
(SCALE 1:100)

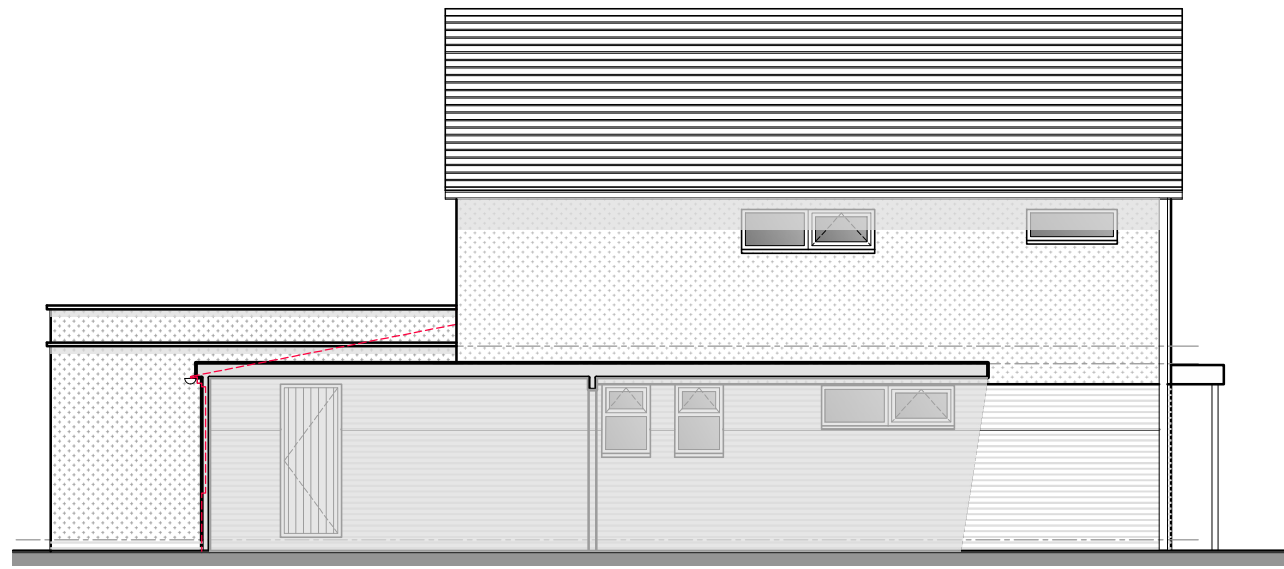

EAST ELEVATION
(SCALE 1:100)

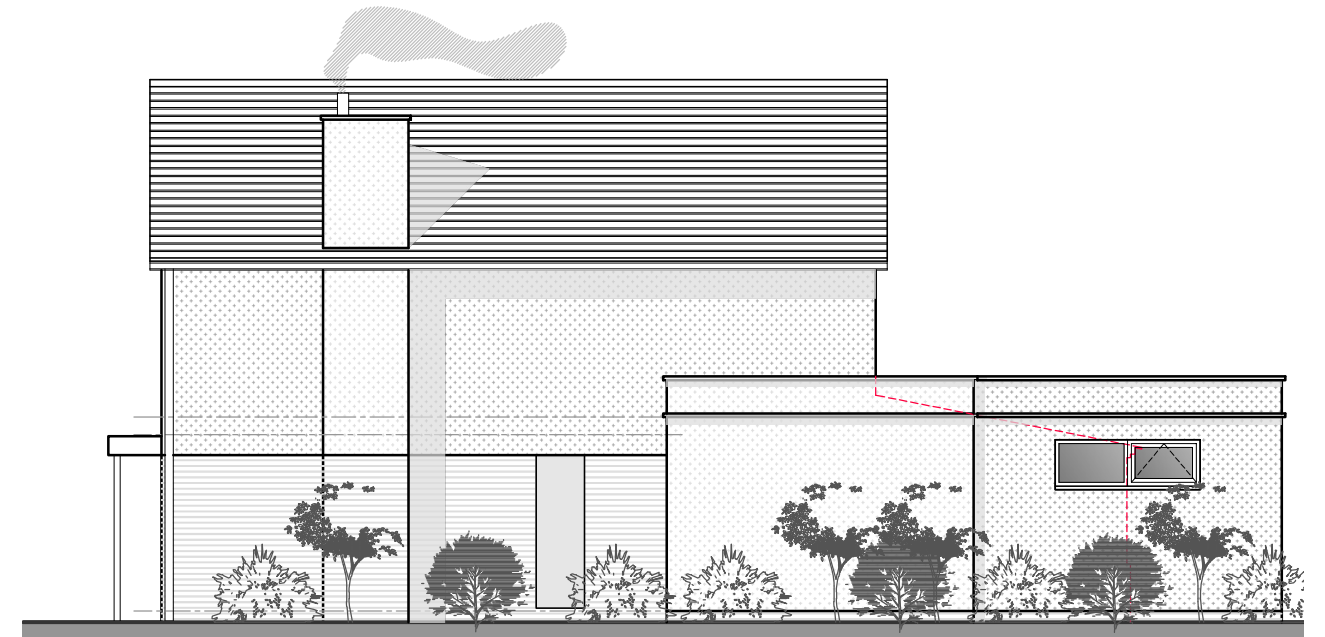

WEST ELEVATION
(SCALE 1:100)



SOUTH ELEVATION
(SCALE 1:100)

DIMENSIONS
Figured dimensions only are to be taken from this drawing. All dimensions are to be checked on site before any work is carried out. If it is found that this drawing should only be scaled for planning applications and building regulations.

ISSUE OF DRAWINGS
This drawing is to be read strictly in conjunction with other drawings & specifications issued by the author and other consultants, and it will be the users responsibility to ensure that drawings bearing the date information are being referred to and that out-of-date issues are destroyed.

Where this drawing has been prepared solely for the purpose of gaining planning consent and/or building regulation approval, other details beyond the scope of such requirements must be agreed between architect and contractor prior to commencement of building work.

18 Hinde Road,
Felpham
for
Mr & Mrs L Purvey

011 – Proposed Elevations

1:100 • A3 Jan 2020