




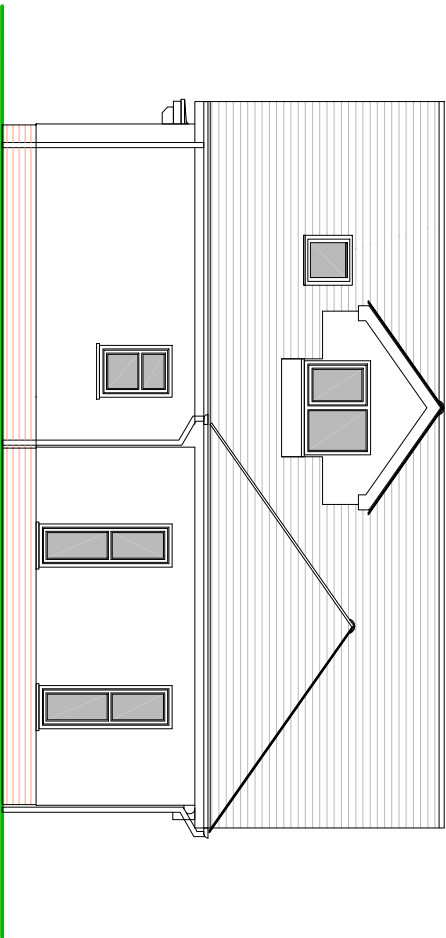


FRONT (NORTH) ELEVATION

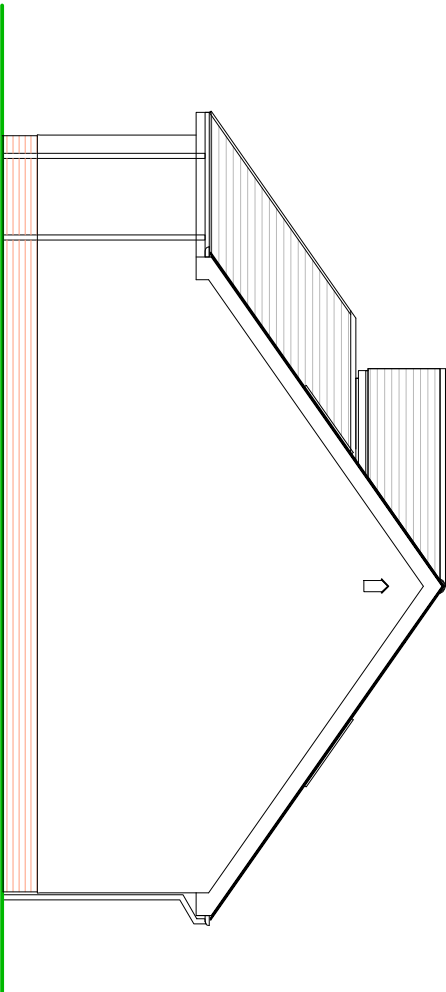

SIDE (WEST) ELEVATION

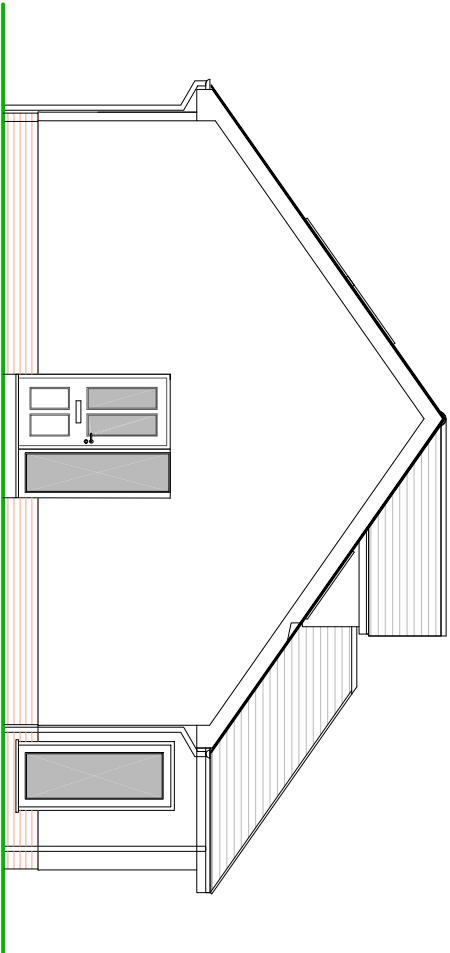

SIDE (EAST) ELEVATION

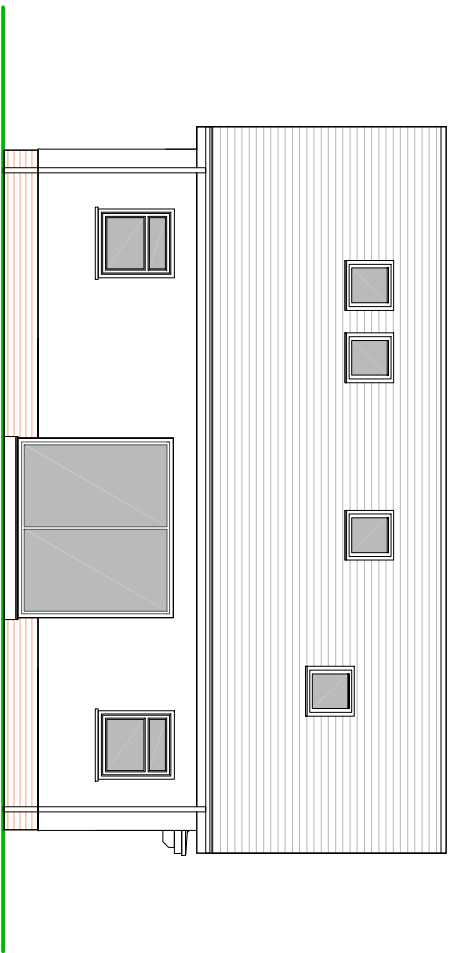

REAR (SOUTH) ELEVATION

NOTES


ROOF - Grey 'Marley Modern' interlocking concrete tiles to planning approval.

WALLS - Mixture of 'Ibstock Hetlage Blend Red' face brick plinth with white painted render above. 'Marley Cedral' weatherboarding ('Tea Green - Code C76) to dormer cheeks.

WINDOWS - White PVC framed double glazed units.

DOORS - White PVC framed double glazed units.

SCALE

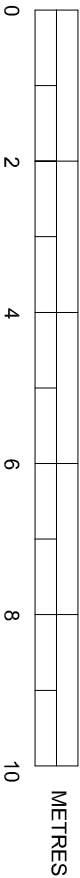

PROPOSED ELEVATIONS

Scale 1:100 on A3

SUSSEX BUILDING CONSULTANCY LIMITED

R/O 107 FELPHAM WAY, FELPHAM,
BOGNOR REGIS, WEST SUSSEX.

SCALE - 1/100 REV - C DATE - 25/11/2025



partner
LABC
LABORATORY
BOGNOR REGIS
PO21 9LZ
TEL - (01243) 861379