




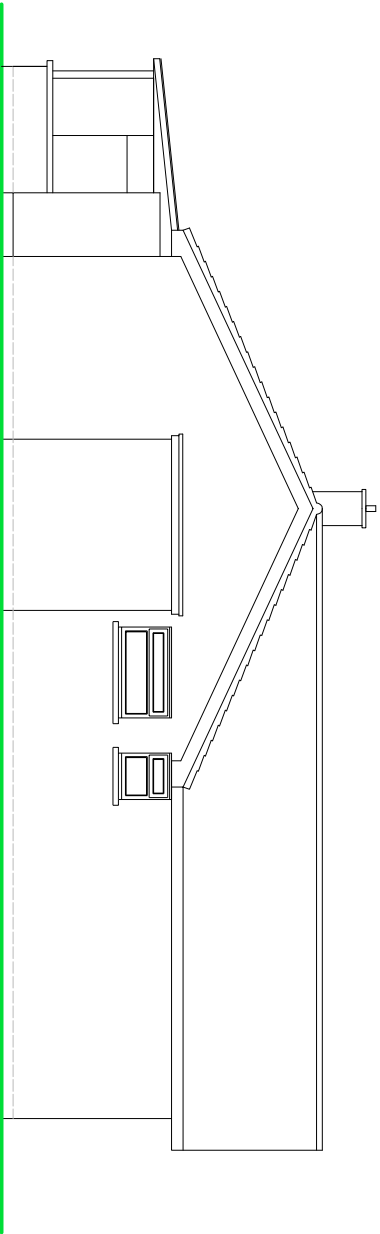


SIDE ELEVATION

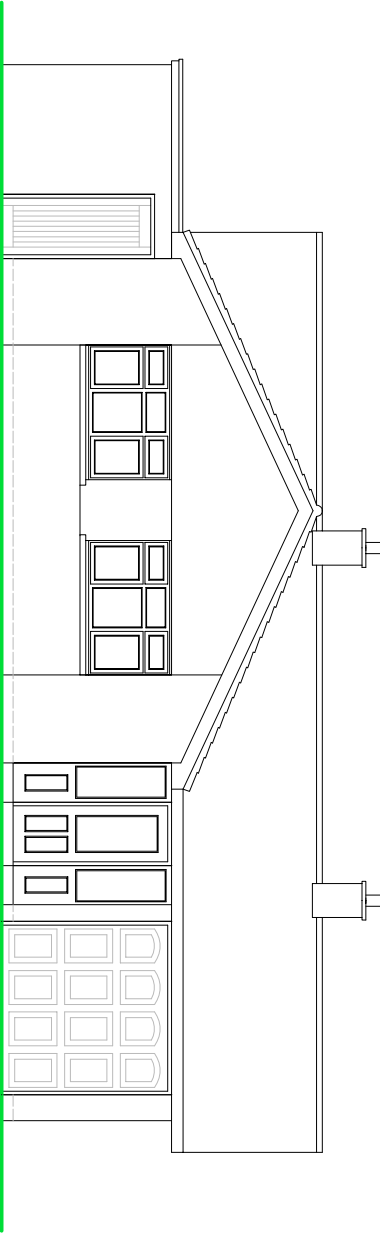

FRONT ELEVATION

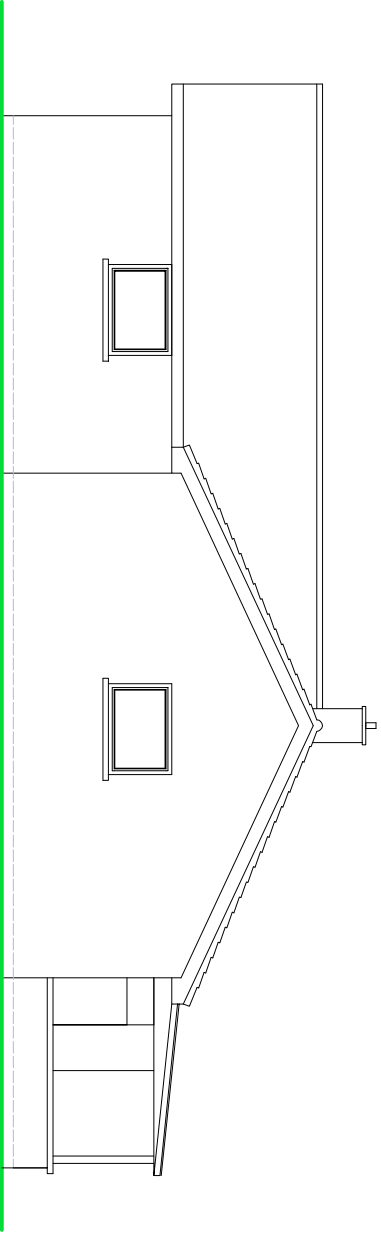

SIDE ELEVATION

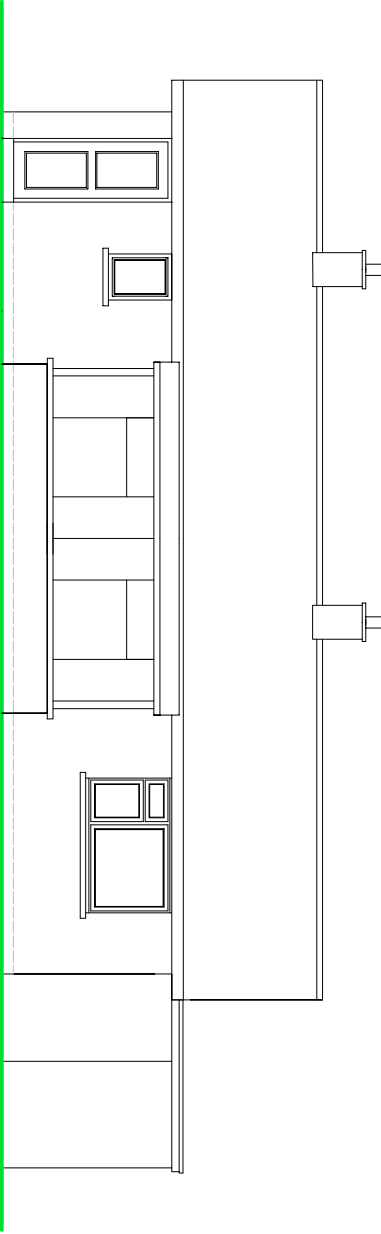

REAR ELEVATION


NOTES

ROOF - Interlocking concrete tiles to pitched roof, felted flat roof to single storey extension.

WALLS - Face brick finish to external walls with infill cladding detail to front elevation gable.

WINDOWS/DOORS - White PVC framed double glazed units.

EXISTING ELEVATIONS

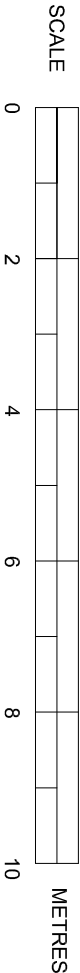

SUSSEX BUILDING CONSULTANCY LIMITED	
1 ASHMERE LANE, BOGNOR REGIS, WEST SUSSEX.	
SCALE - 1/100 REV - DATE - 24/01/2014	
	PARTNER LABC 3 NORTHCOOTE ROAD BOGNOR REGIS PO21 9LZ TEL - (01243) 861379