


MIDDLETON ROAD (BORDER OF MIDDLETON ON SEA)

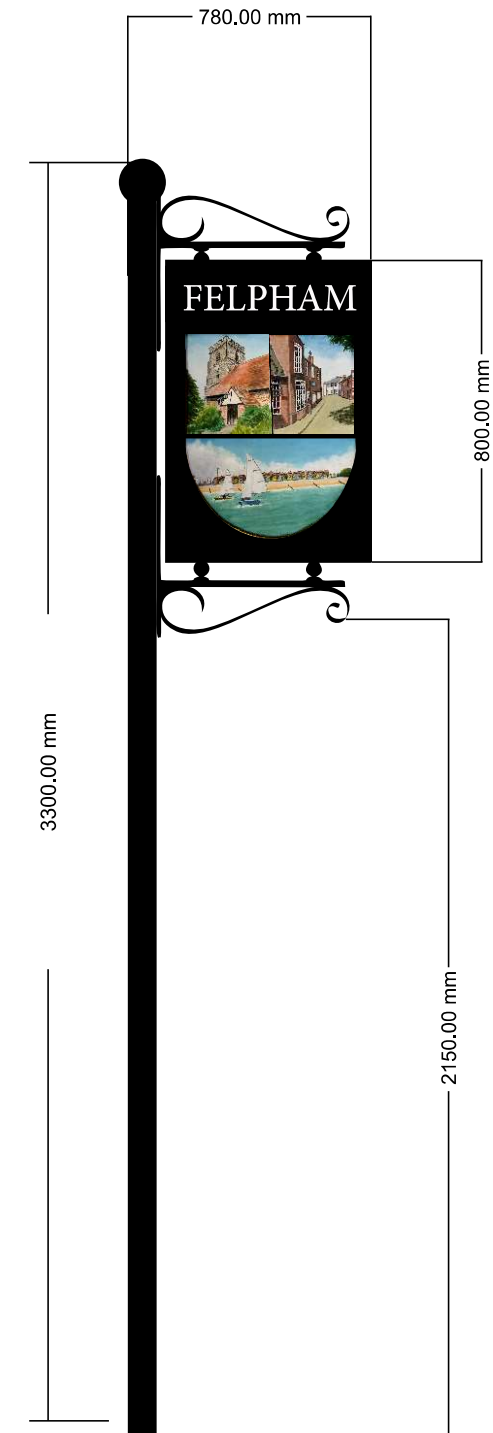

Cast polyurethane sign panels with printed graphics
full colours 600mm x 800mm approx.
Steel brackets, galvanised and powder coated black
76mm aluminium posts with 6mm wall thickness 4500 mm length