


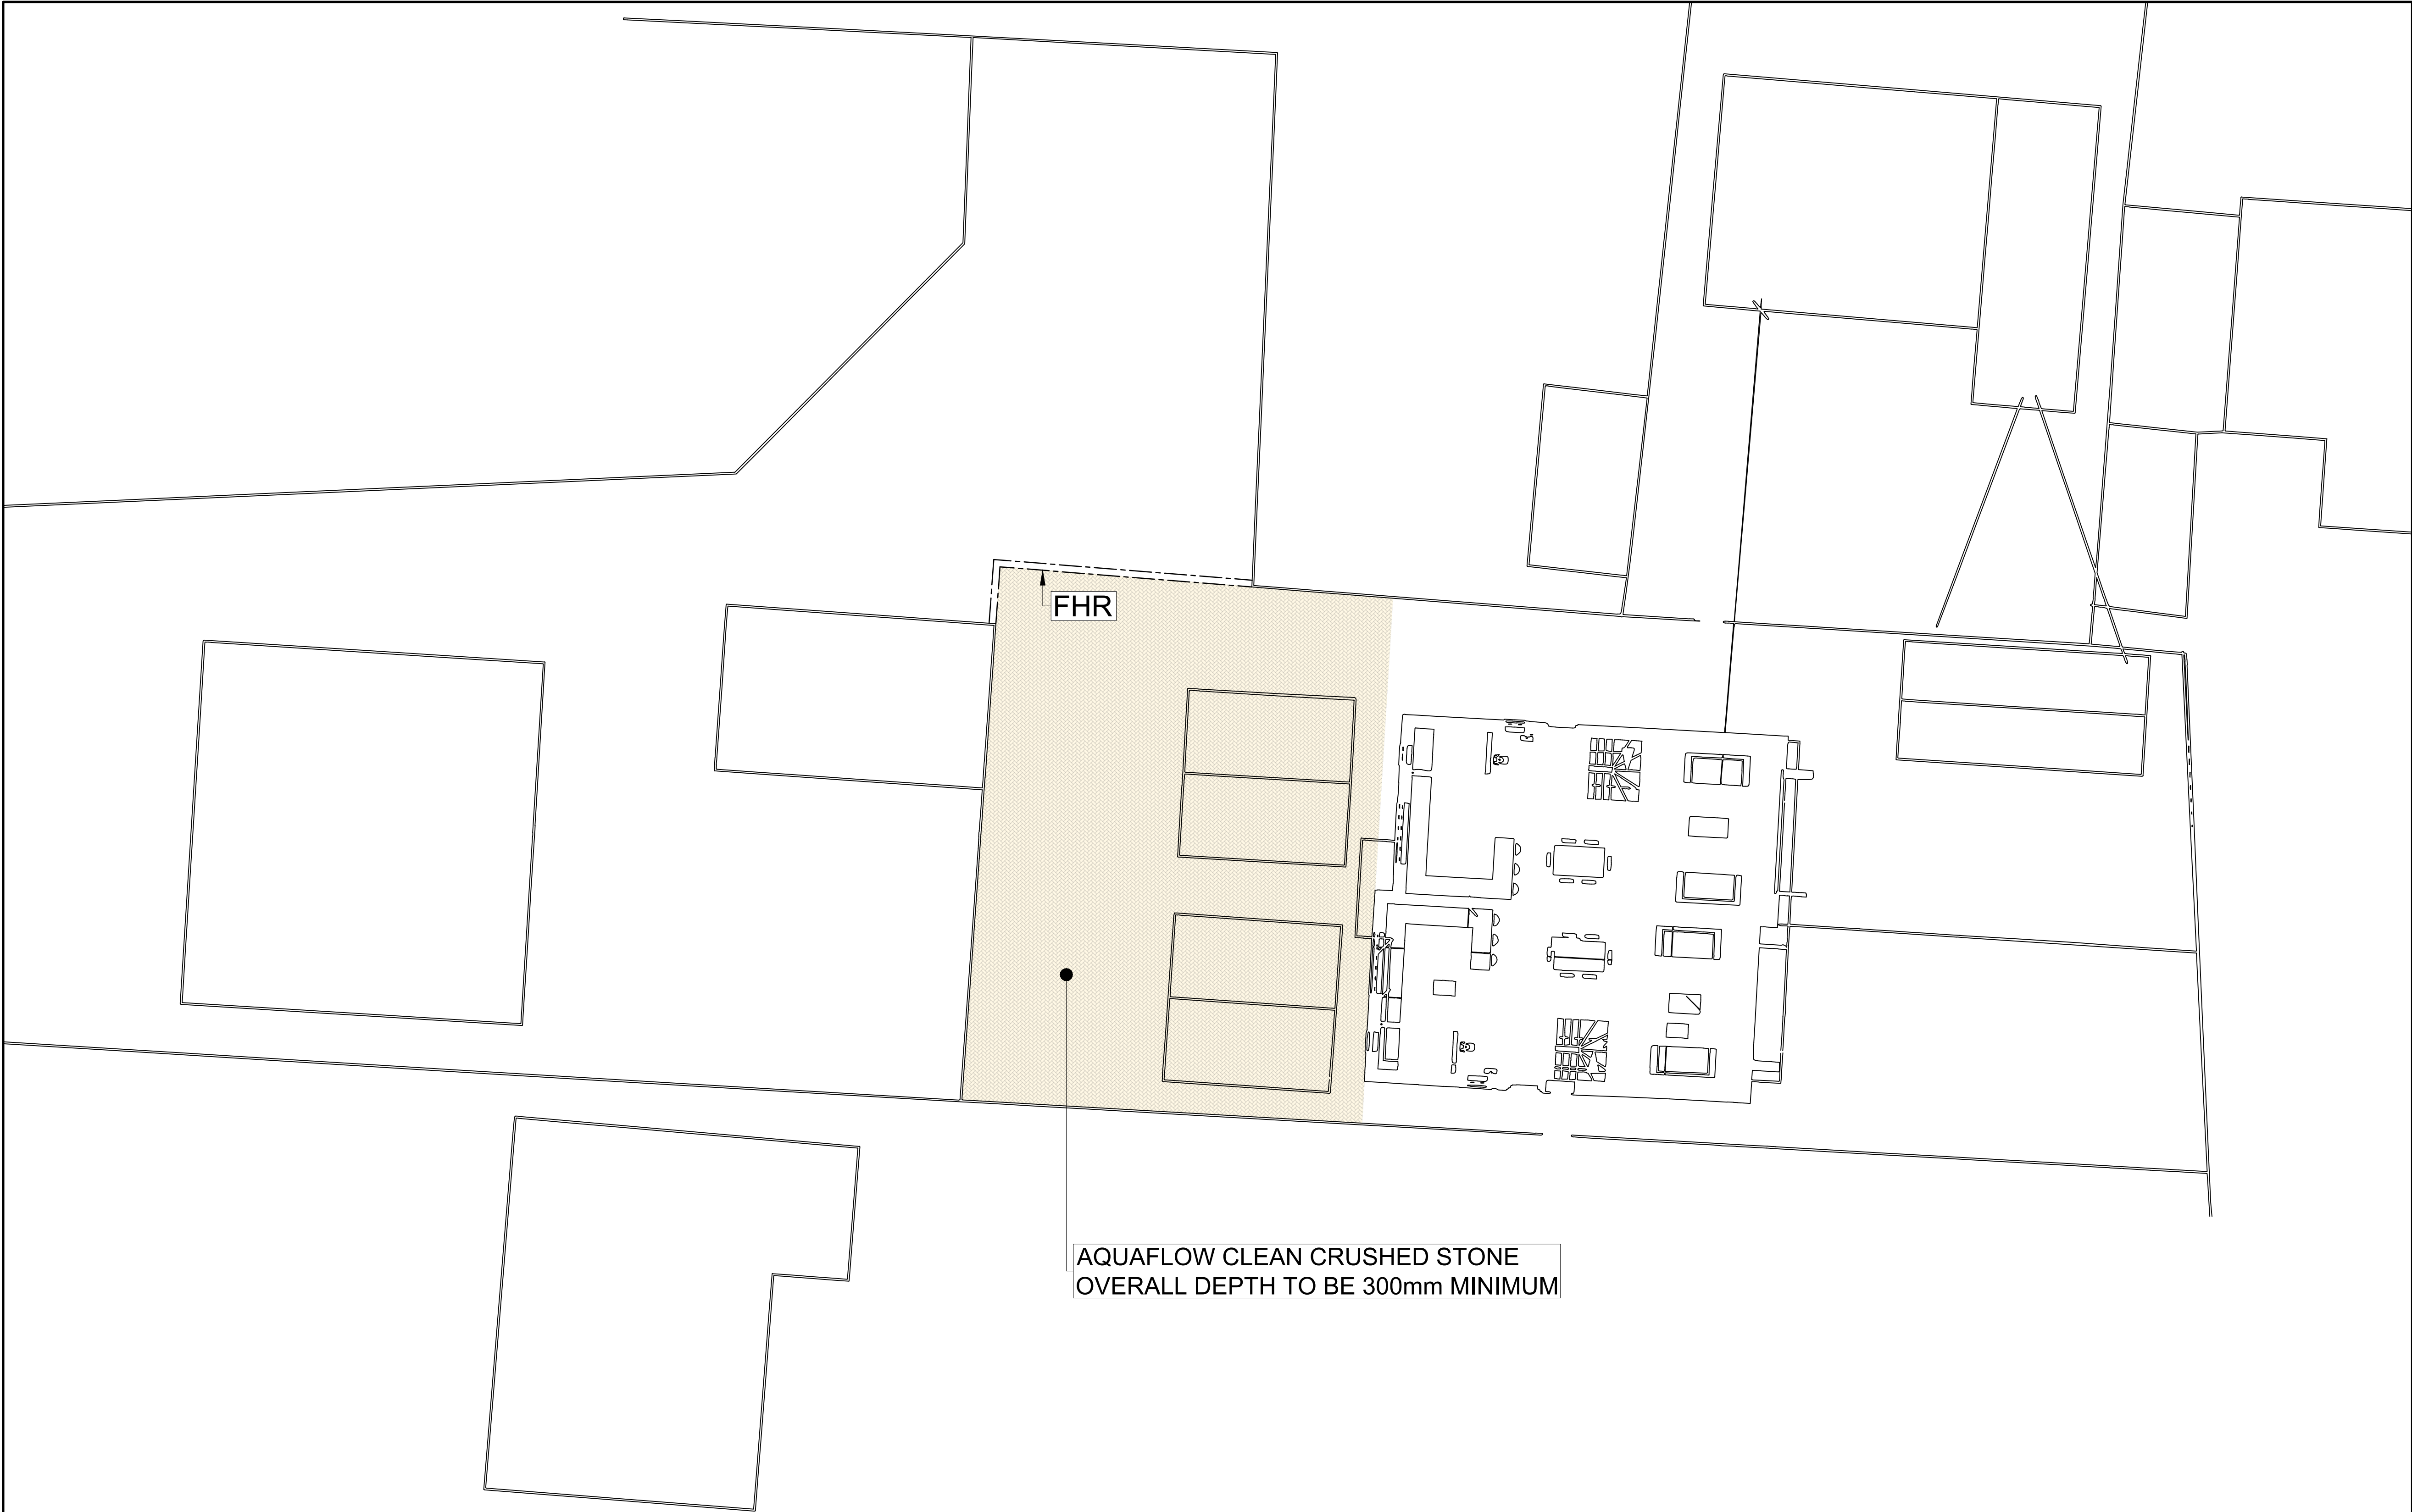

The design to which this drawing relates is protected by Copyright. In addition, certain aspects of the design and certain parts thereof are protected by Design Right. Unlicensed copying of this drawing in any form is expressly forbidden. This drawing is provided on the basis that it may not be copied or reproduced in any form without the express permission or licence from the Copyright holder and/or the owner of the Design Right (if different).

Copyright and/or Design Right licences may be obtained upon application to: (Formpave Limited).

Formpave Limited are the proprietors of a number of British and foreign patents one or more of which may be incorporated in the design shown in this drawing.

FORMPAVE RECTANGULAR AQUAFLOW BLOCKS IN PARKING

FULL HEIGHT RESTRAINT

- NOTES:**
- FOR CONSTRUCTION AND FORMATION DETAILS REFER TO DRAWING FSC4375-D100
 - DRAINAGE RUNS SHOWN FOR INDICATIVE PURPOSES ONLY - TO BE DESIGNED BY OTHERS.
 - LOWER THE FORMATION LOCALLY WHERE REQUIRED TO SUIT THE INVERT LEVEL OF DISTRIBUTION BOXES

-	First Issue	B.H	10.09.2020
Rev. No.	Revision	Drawn By	Date

INNOVATORS IN

FORMPAVE

PERMEABLE PAVING

Quality concrete paving products

Formpave
Tuffhorn Avenue, Coleford,
Gloucestershire, GL16 8PR
Tel: 01594 836999
Fax: 01594 810577
E-mail: design.services@formpave.co.uk
forterra.co.uk/formpave



Project: 7 MIDDLETON ROAD, FELPHAM WEST SUSSEX				
Title: AQUAFLOW PERMEABLE PAVING LAYOUT FOR PARKING AREA AND ACCESS ROAD				
Scale: 1:100	Date: 10.09.2020	Drawn: B.H	Checked: -	Approved: -
Project No. FSC4375	Drg. No. D1		Revision -	