


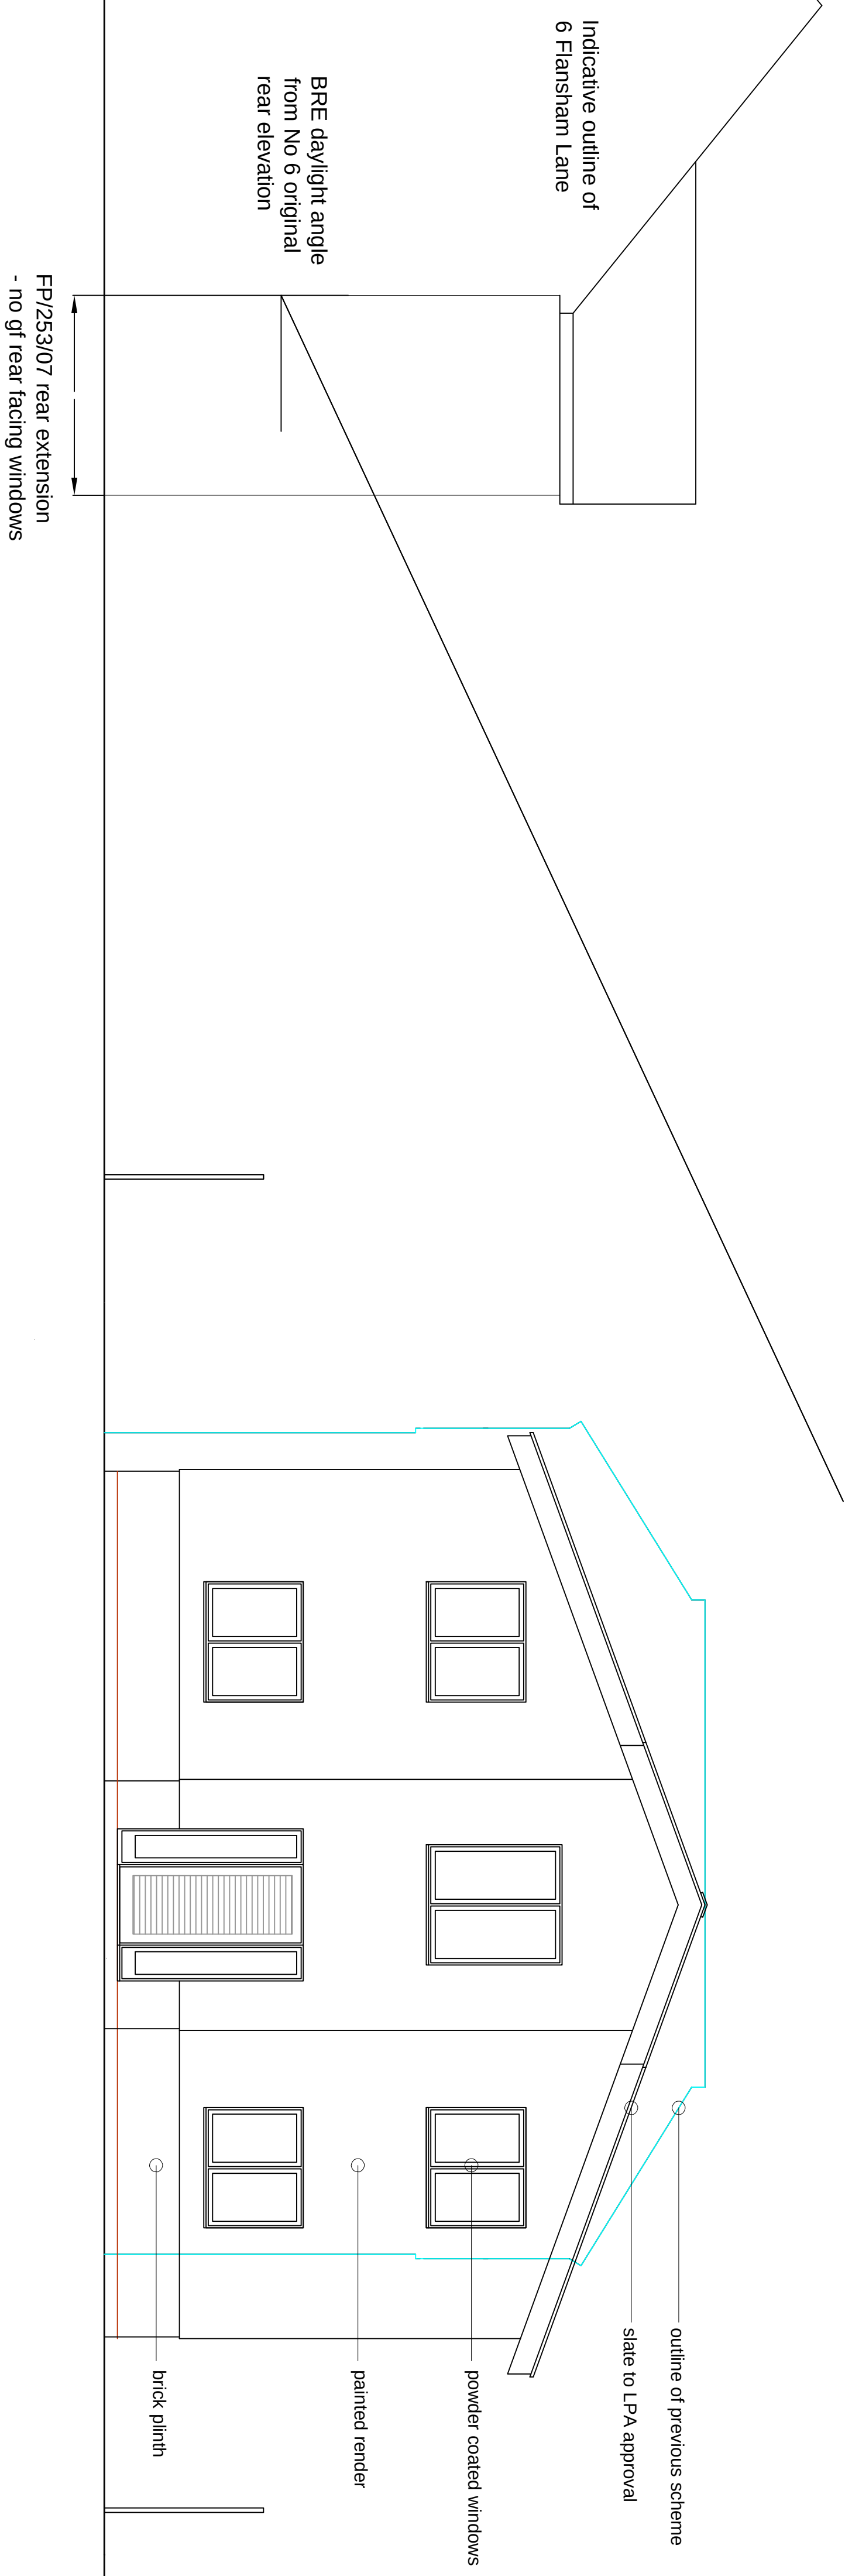

DRAWING 6C
SITE SECTION 1:50 @ A2