


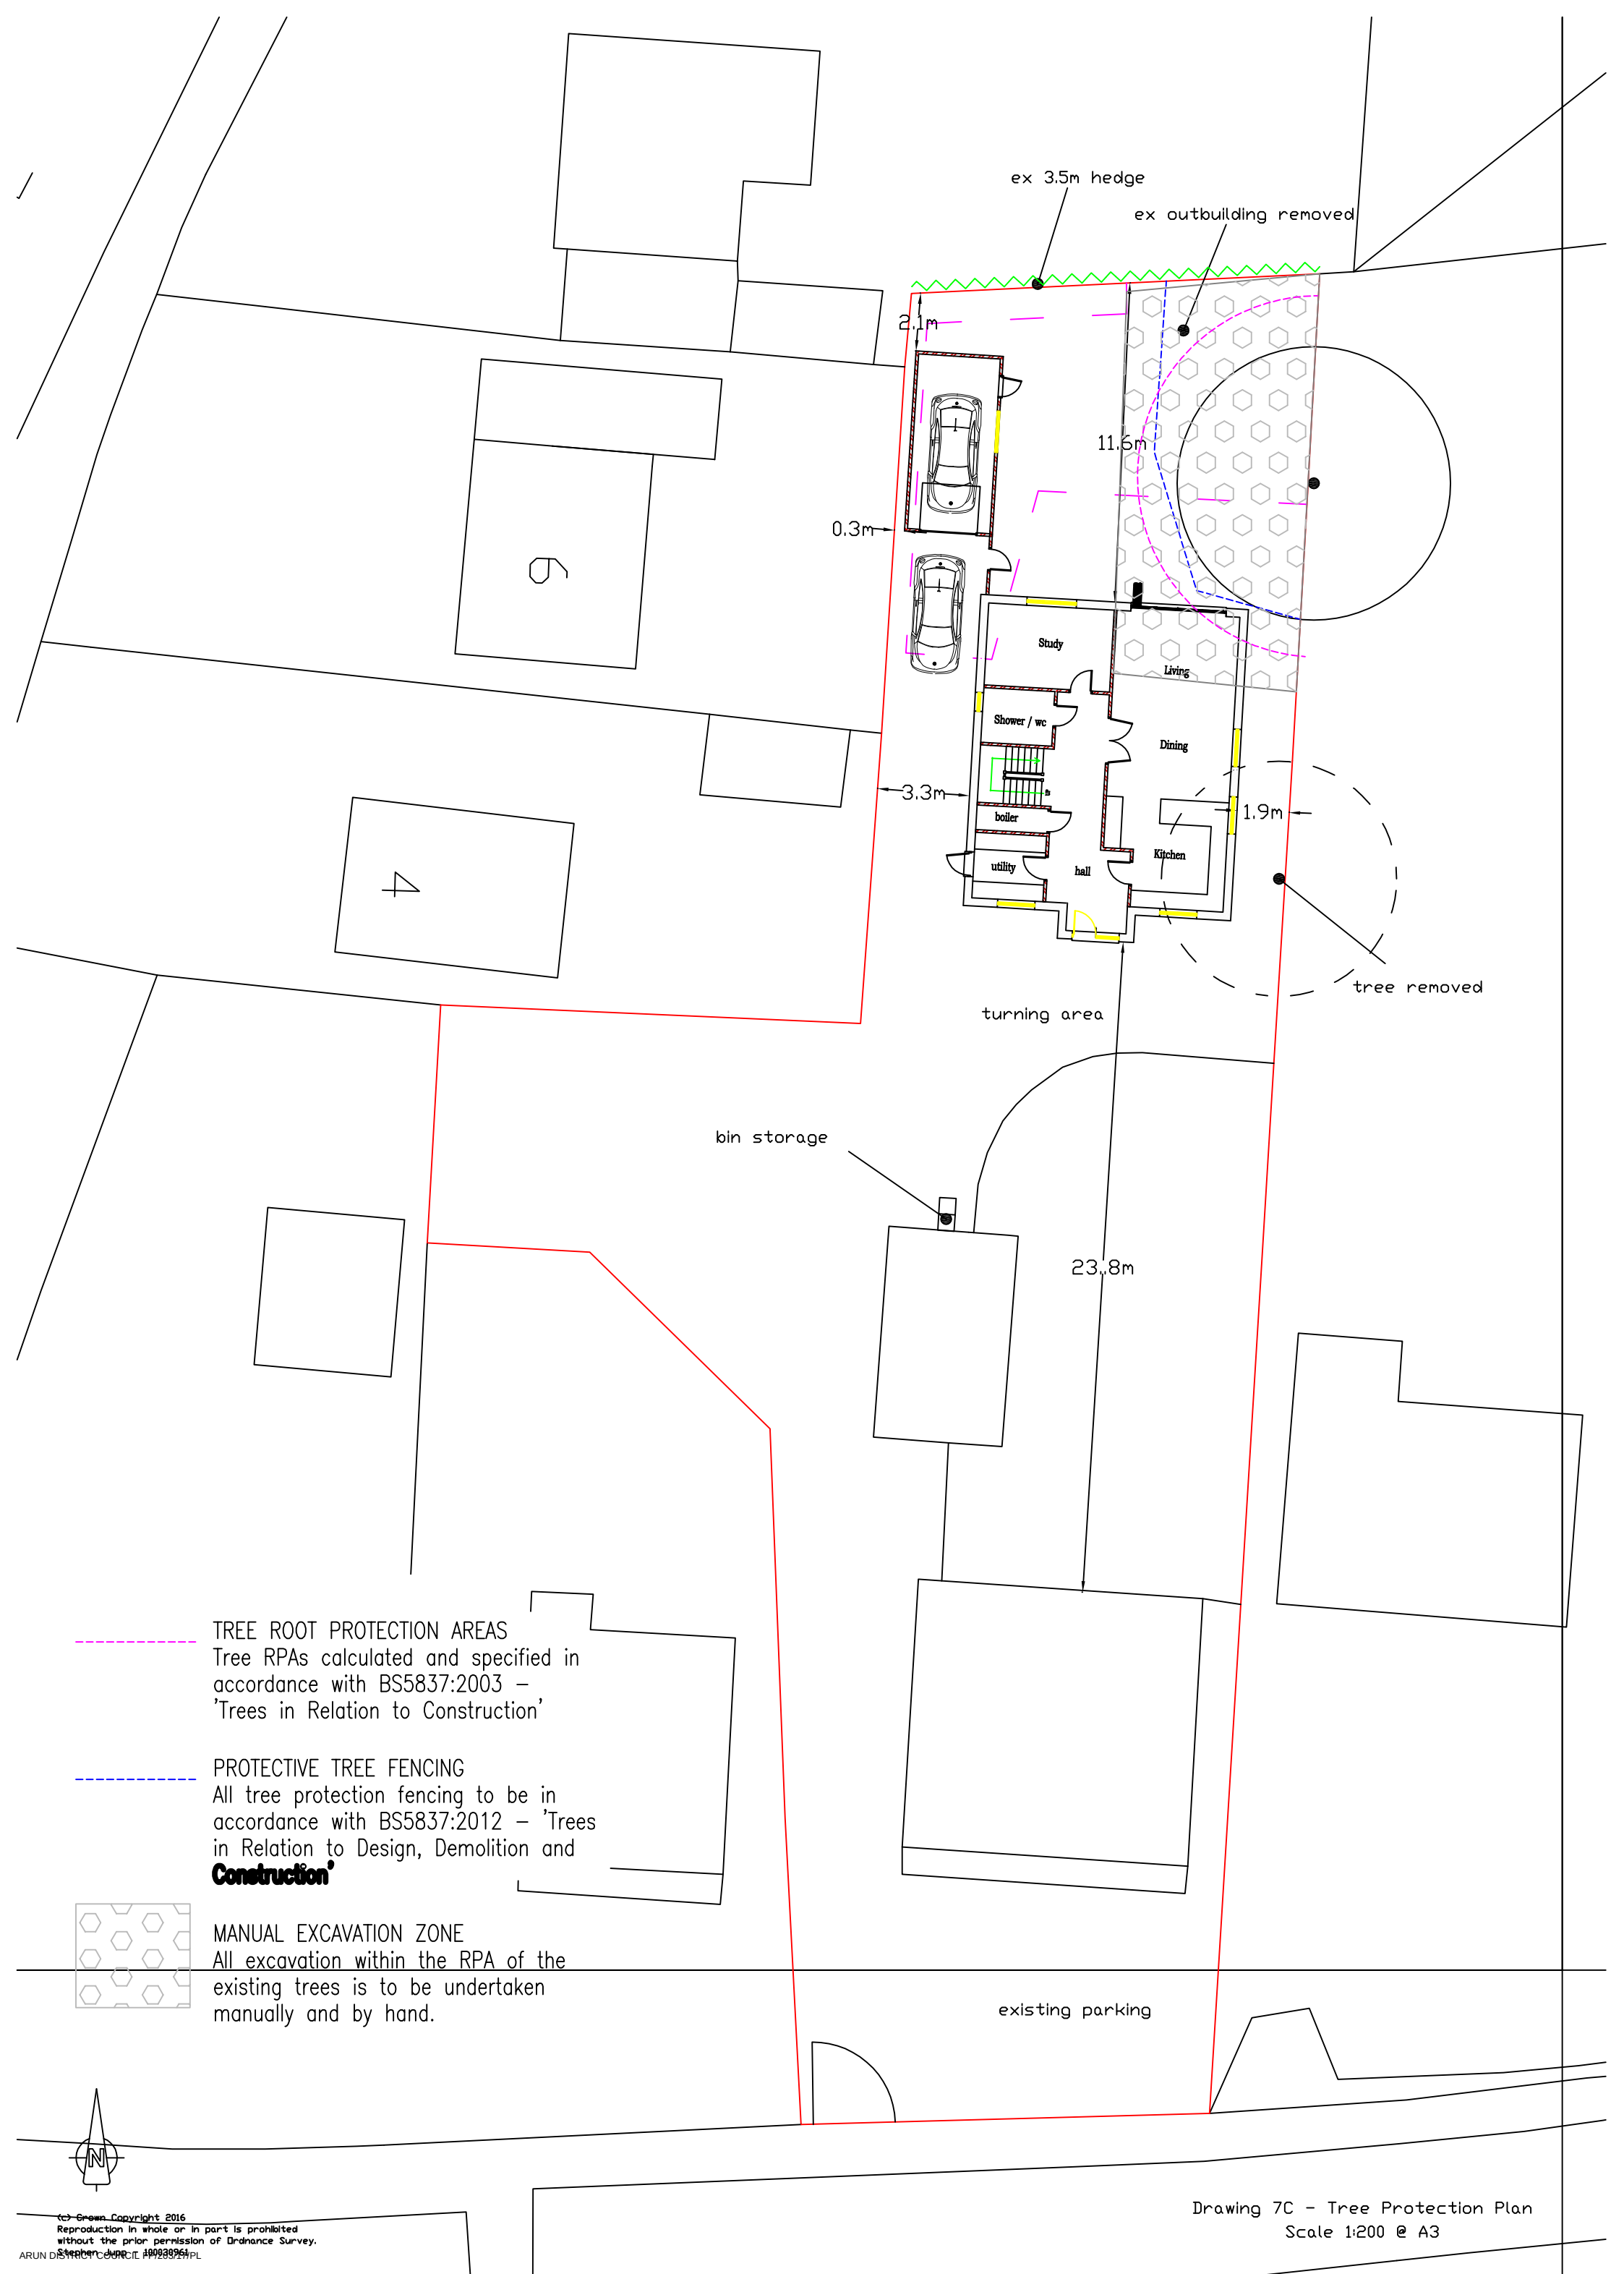

TREE ROOT PROTECTION AREAS
Tree RPAs calculated and specified in accordance with BS5837:2003 – 'Trees in Relation to Construction'

PROTECTIVE TREE FENCING
All tree protection fencing to be in accordance with BS5837:2012 – 'Trees in Relation to Design, Demolition and **Construction**'

MANUAL EXCAVATION ZONE
All excavation within the RPA of the existing trees is to be undertaken manually and by hand.