
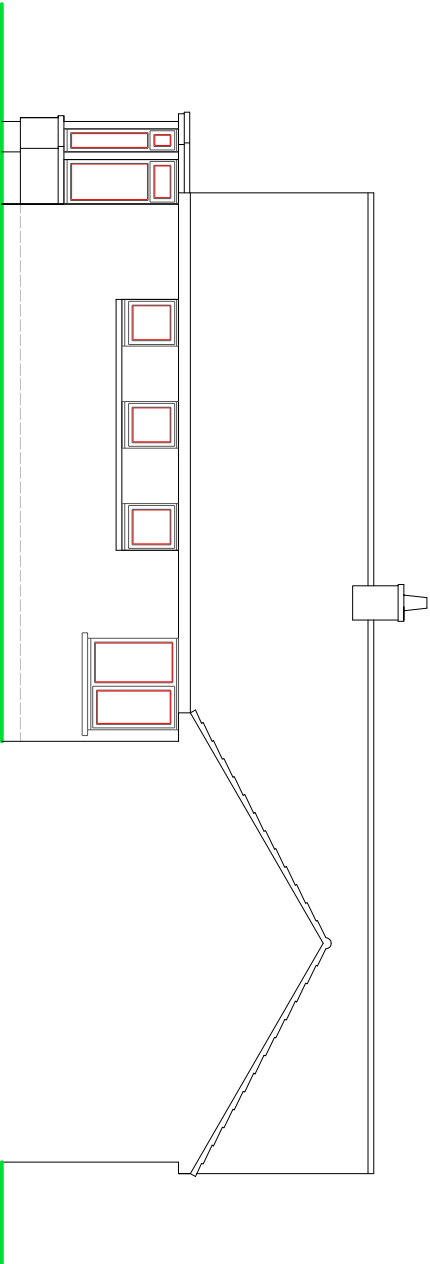


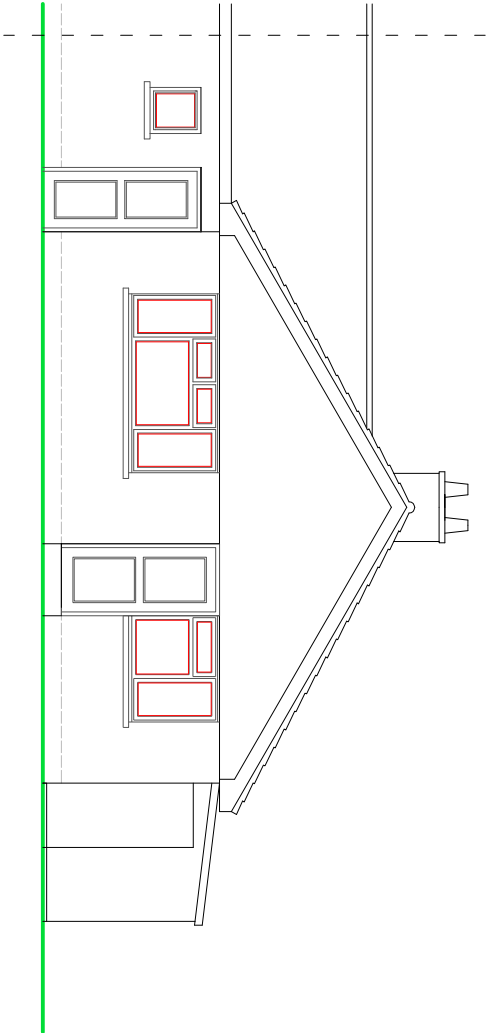

REAR ELEVATION



SIDE ELEVATION

NOTES

ROOF - Interlocking concrete pan tiles to pitched roof.


WALLS - Mixture of face brick and plain concrete tile hanging to gable walls.

WINDOWS/DOORS - White framed PVC double glazed units.

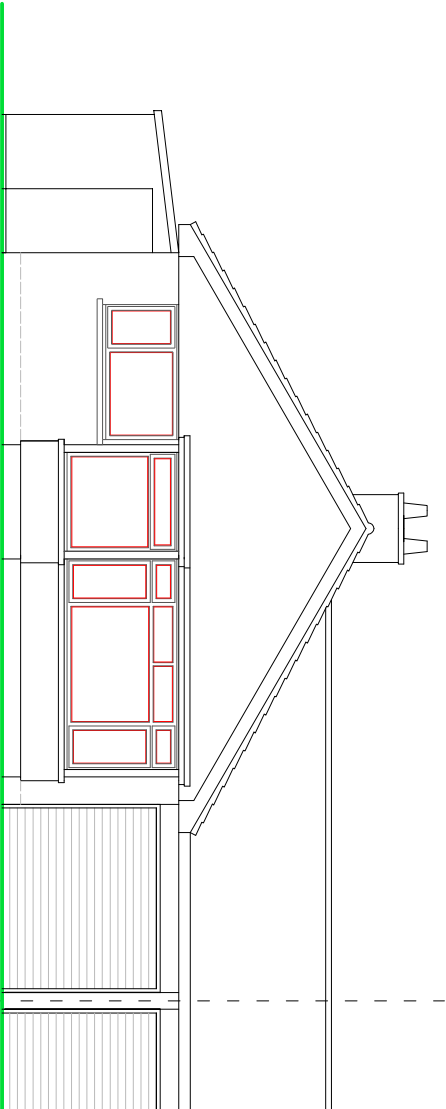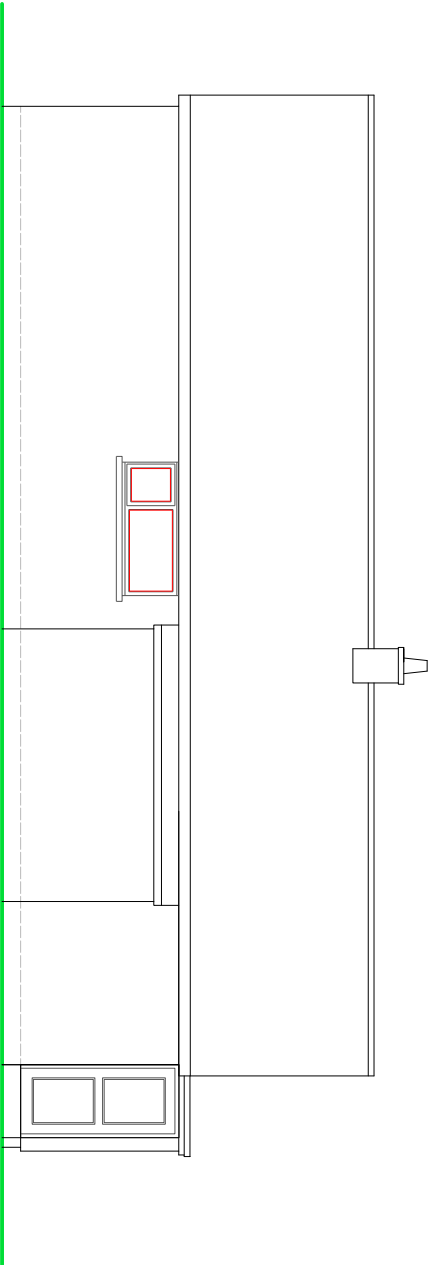

SIDE ELEVATION

FRONT ELEVATION

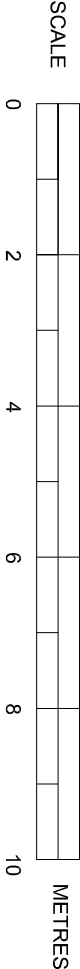

EXISTING ELEVATIONS

SUSSEX BUILDING CONSULTANCY LIMITED

32 WROXHAM WAY, ALDWICK,
BOGNOR REGIS, WEST SUSSEX.

SCALE - 1/100 REV - DATE - 23/07/2018

LABC partner
3 NORTHOTE ROAD
BOGNOR REGIS
TEL - (01243) 681379